DB 14 p 511

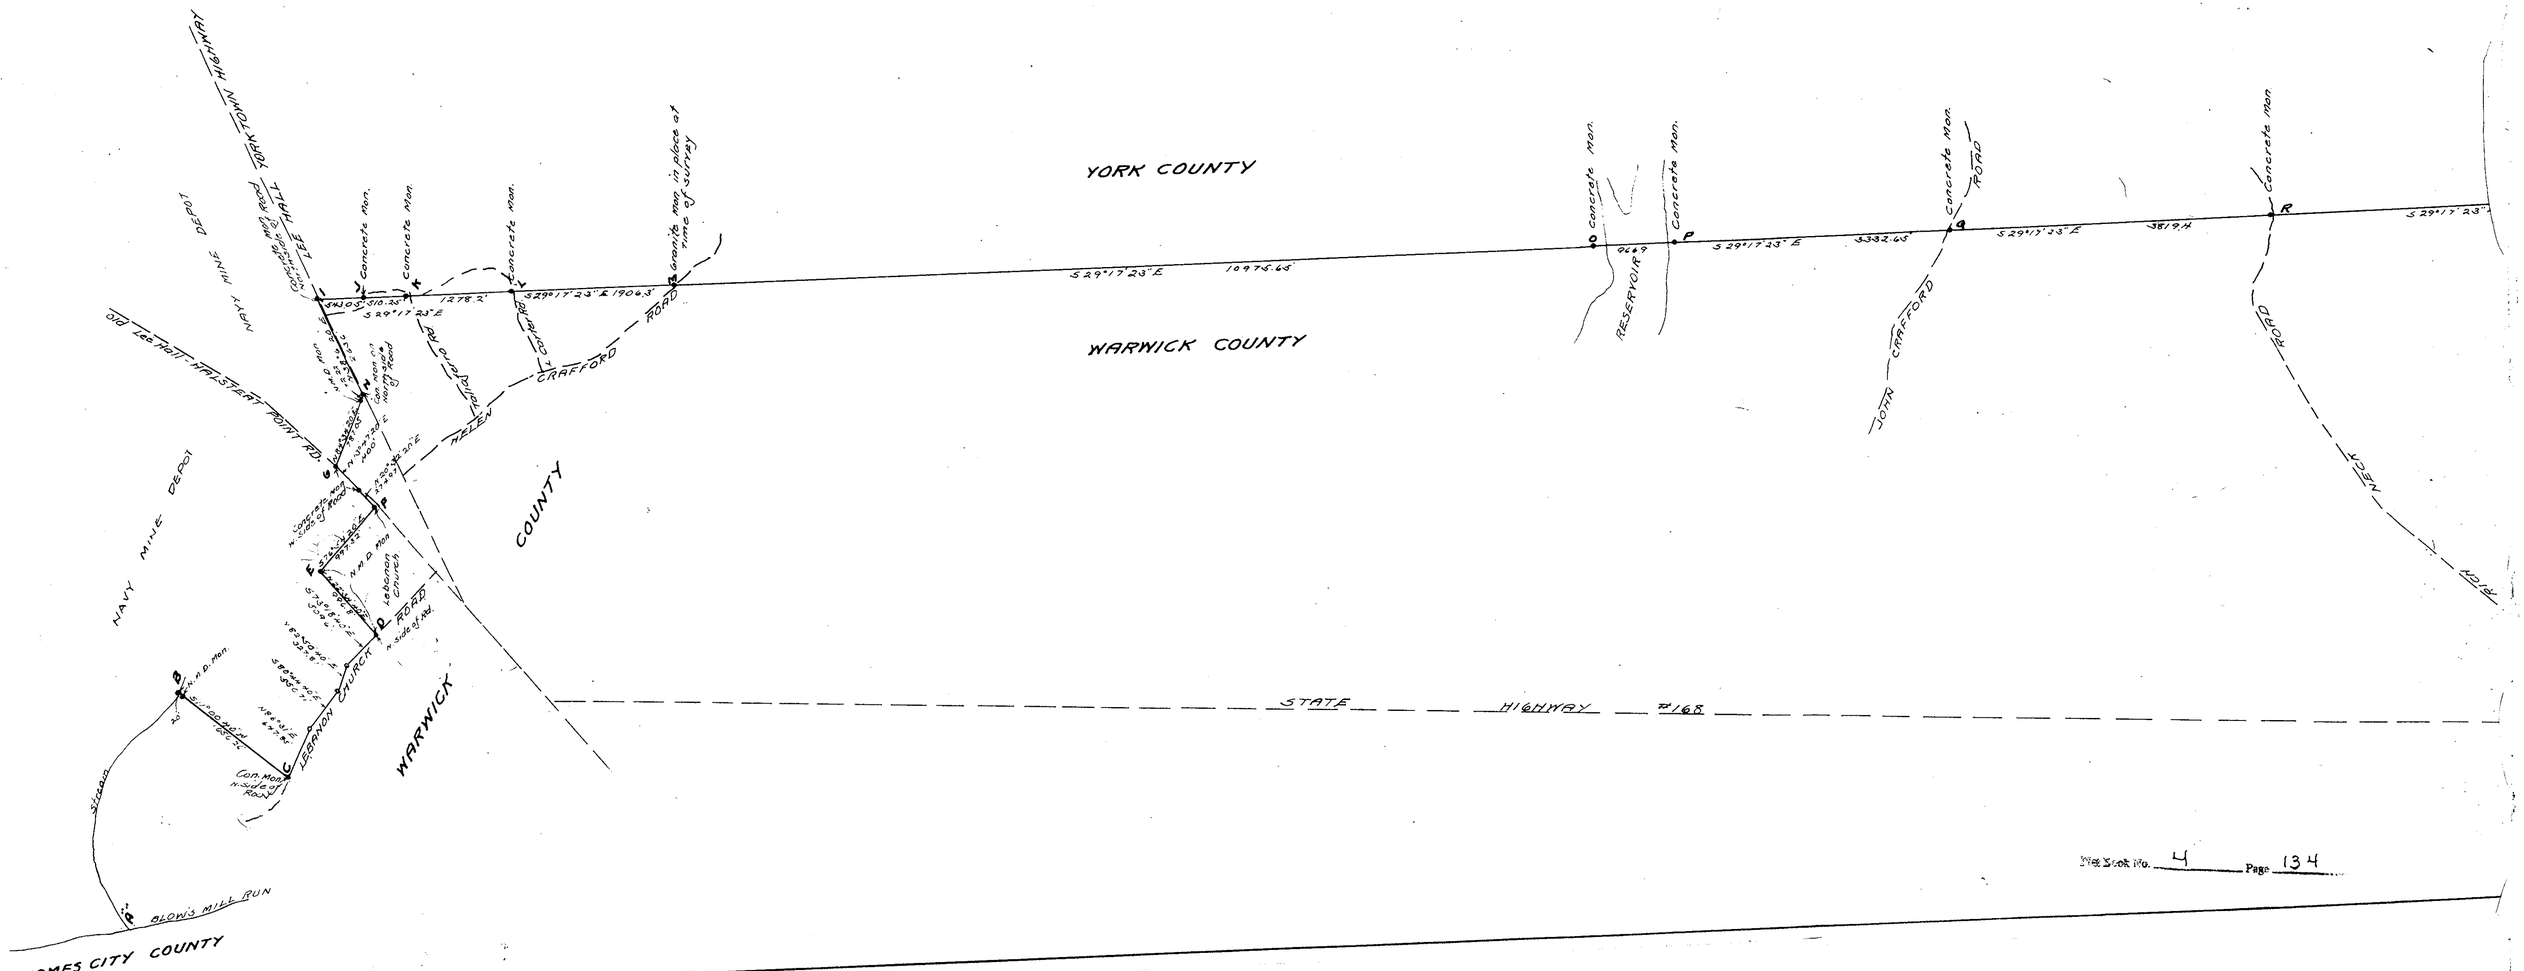
YORK COUNTY
WARWICK COUNTY
JAMES CITY COUNTY
WARWICK COUNTY
STATE HIGHWAY #168
YORKTOWN HIGHWAY
YORKTOWN RD.
NAVY MINE DEPOT
NAVY MINE DEPOT
OLD LEE HALL WALSTEAD POINT RD.
CRAFFORD ROAD
HELEN
JOHN CRAFFORD ROAD
NECK ROAD
RESERVOIR
LEBANON CHURCH
LEBANON CHURCH ROAD
BLOW'S MILL RUN
Concrete Mon.
Granite mon. in place at time of survey
S 29°17'23" E 10975.65
S 29°17'23" E 3332.65
S 29°17'23" E 3819.14
S 29°17'23" E 1906.3
S 29°17'23" E 1278.2
S 29°17'23" E