Plat Book No. 5 Page 195

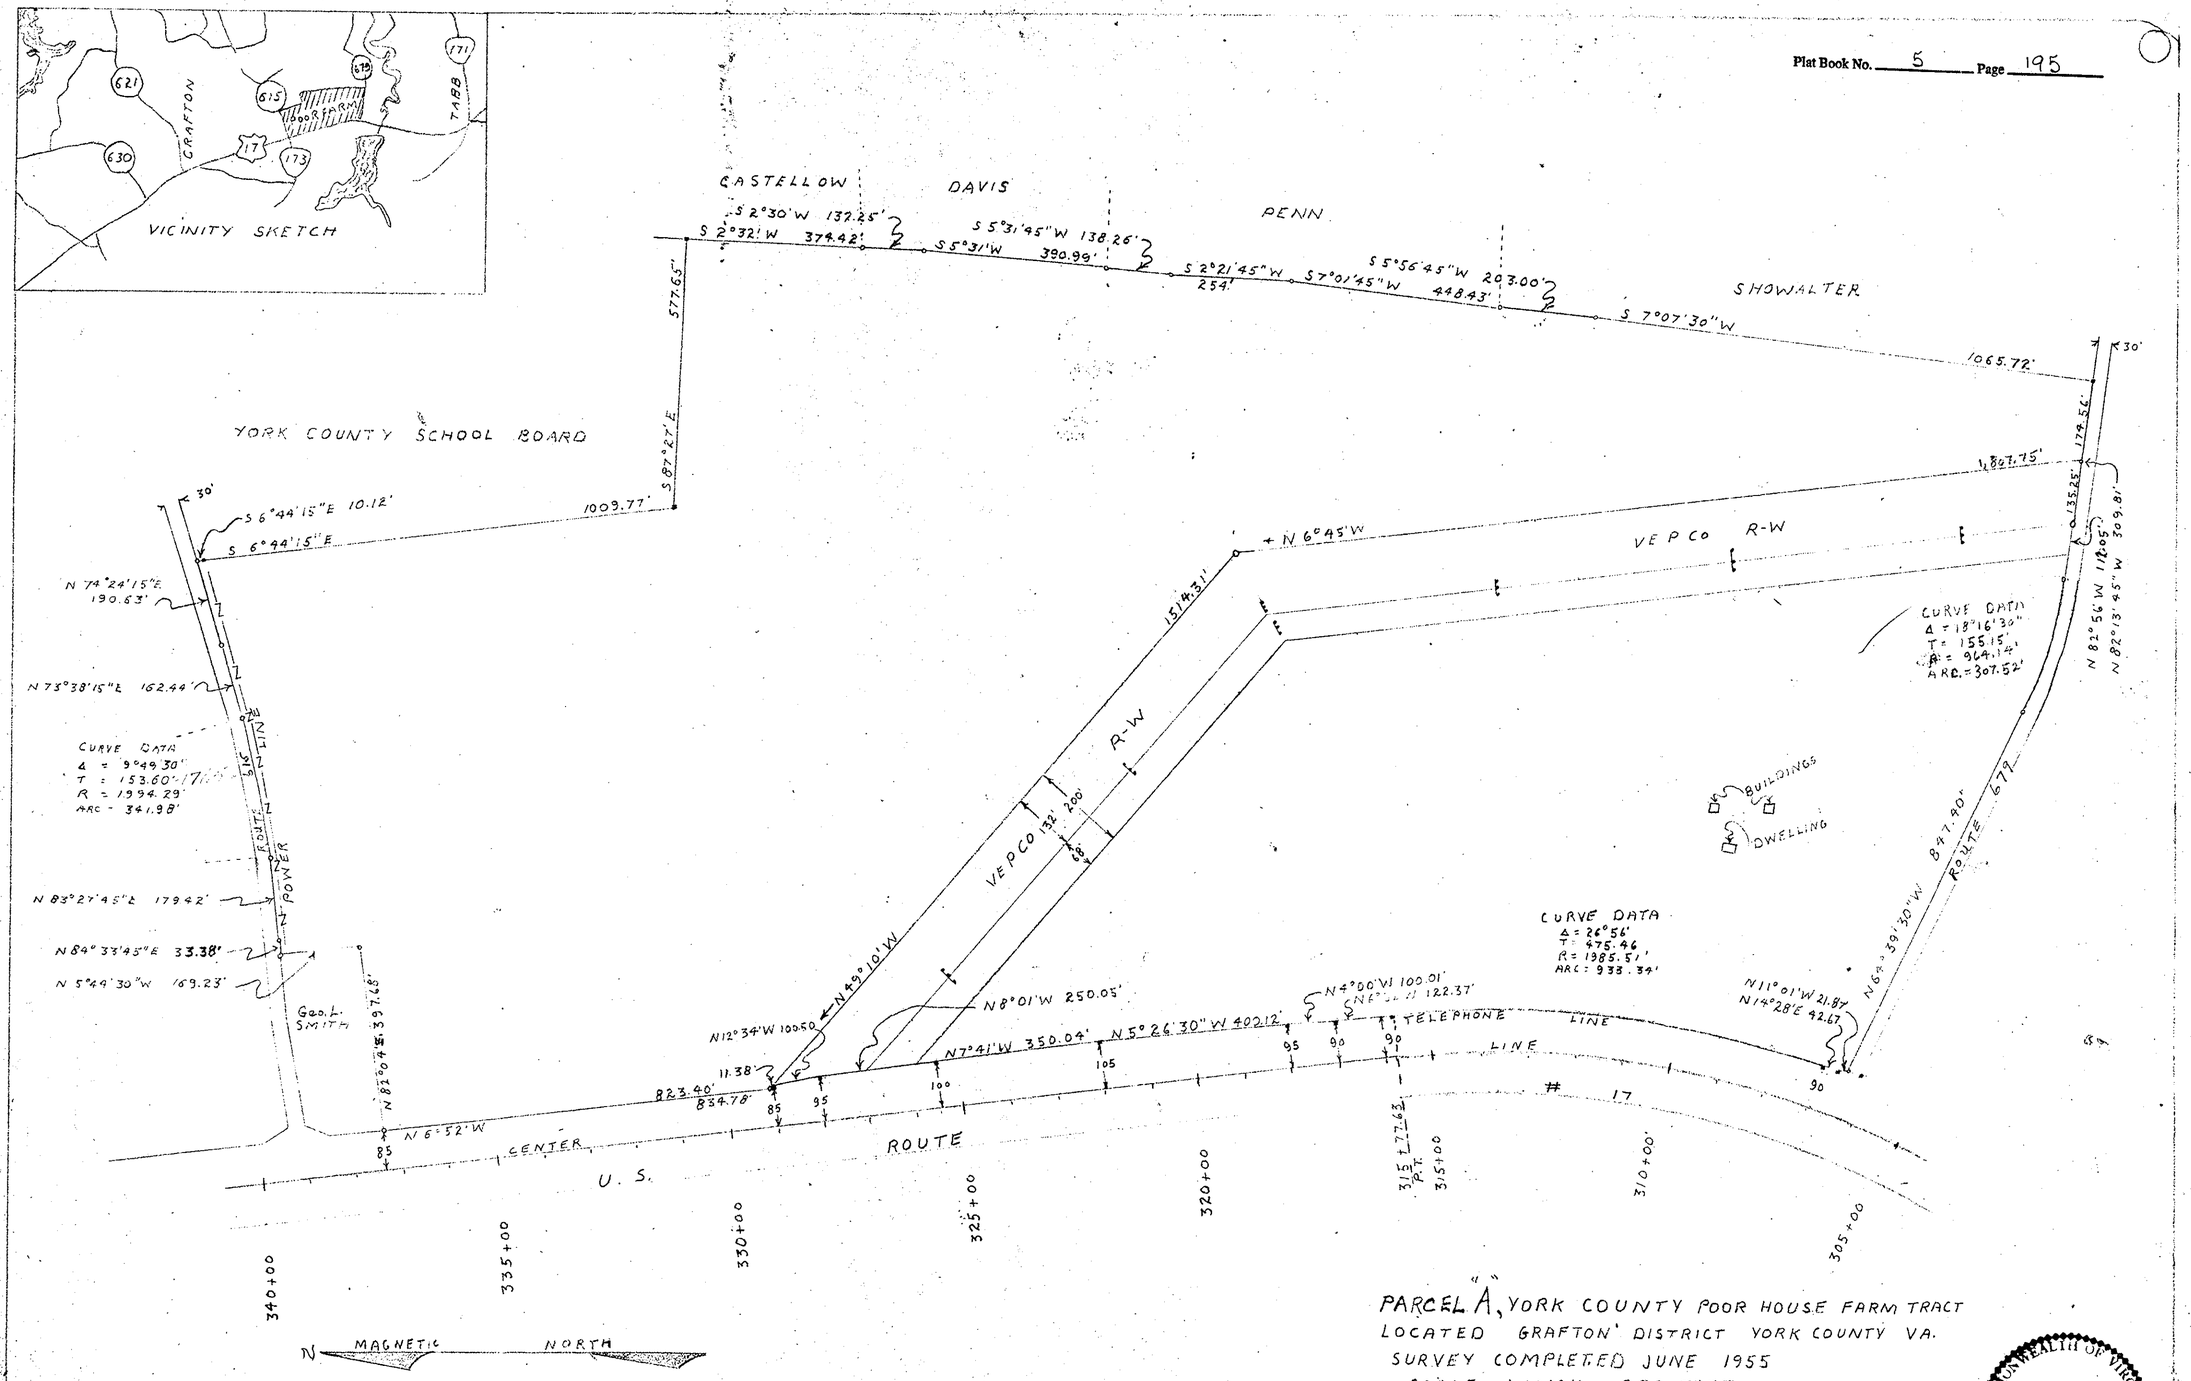

PARCEL "A", YORK COUNTY POOR HOUSE FARM TRACT
LOCATED GRAFTON DISTRICT YORK COUNTY VA.
SURVEY COMPLETED JUNE 1955
SCALE 1 INCH = 200 FEET
ACREAGE = 127.89' ±

LEGEND

- CONCRETE MONUMENT
- HIGHWAY MONUMENT
- IRON PIPE
- WOODEN STK

Recorded June 28, 1955
W. I. Bryant, Clerk
Edith M. Good, D.C.

COMMONWEALTH OF VIRGINIA
WETHERILL B. THOMAS
CERTIFICATE No. 579
CERTIFIED LAND SURVEYOR

Sig. Wetherill D. Thomas

ALL BEARINGS CLOCKWISE EXCEPT WHERE INDICATED