7-127

25

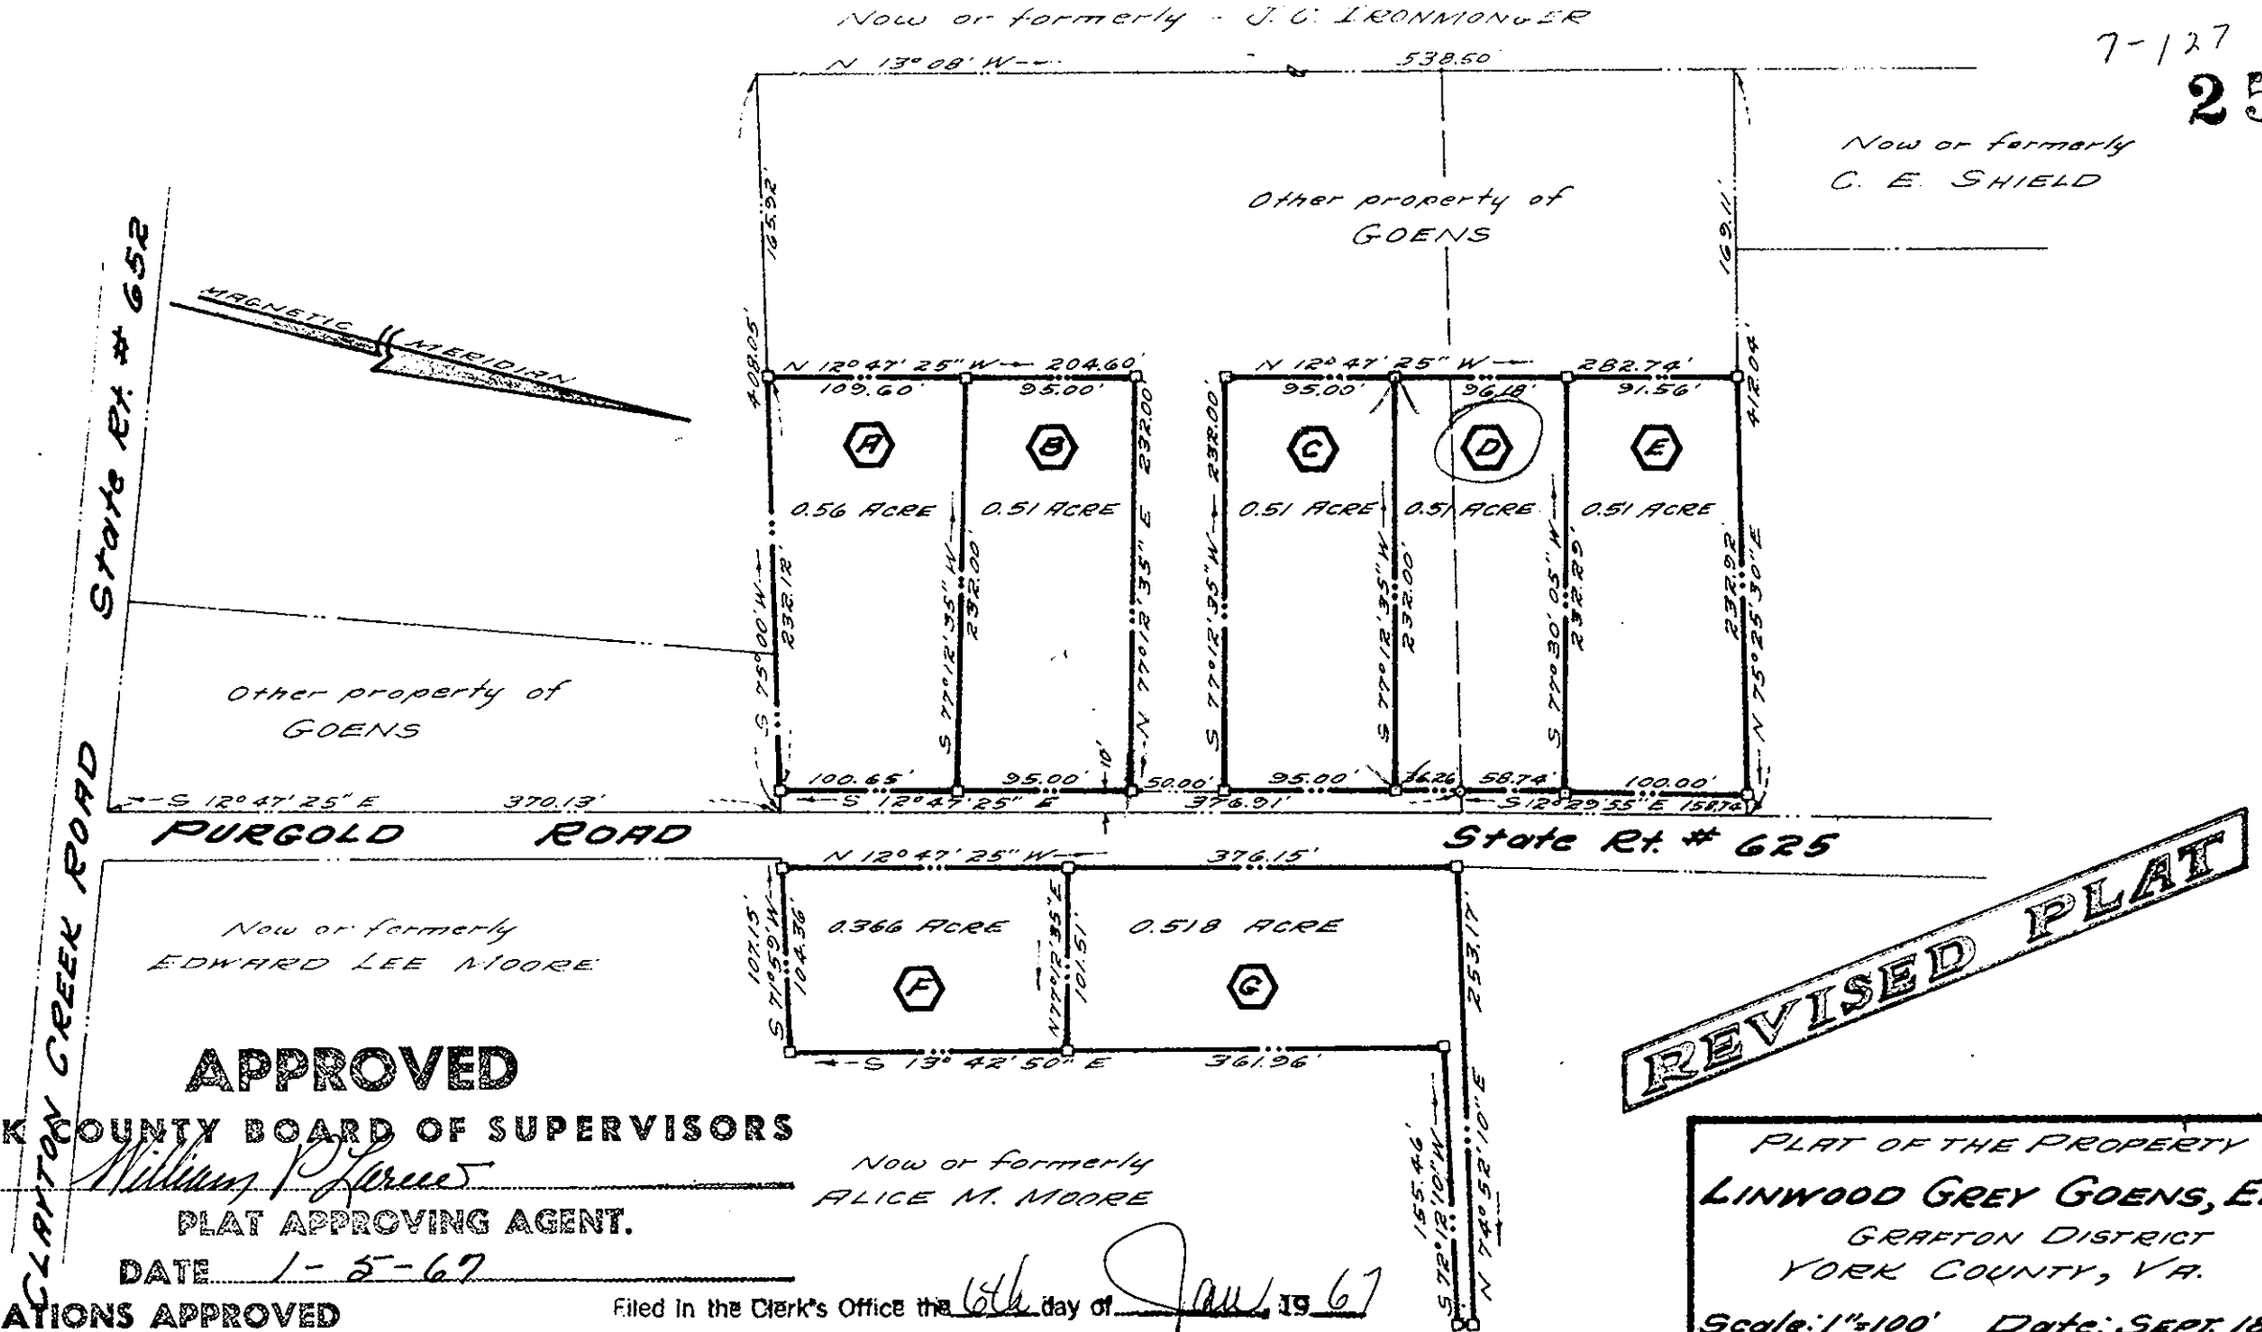

APPROVED

YORK COUNTY BOARD OF SUPERVISORS

BY William P. Larrew

PLAT APPROVING AGENT.

DATE 1-5-67

VARIATIONS APPROVED

DATE

Filed in the Clerk's Office the 6th day of Jan. 19 67

Teste: MELVILLE I. BRYANT, Clerk

Edith W. Poole D. C.

PLAT OF THE PROPERTY OF

LINWOOD GREY GOENS, ET. UX.

GRAFTON DISTRICT

YORK COUNTY, VA.

Scale: 1" = 100' Date: SEPT. 18, 1964

Revised: JAN. 4, 1967

Carl L. Reynolds

Reynolds & Miller

Certified Land Surveyors

NEWPORT NEWS, VIRGINIA