110A and.
110B

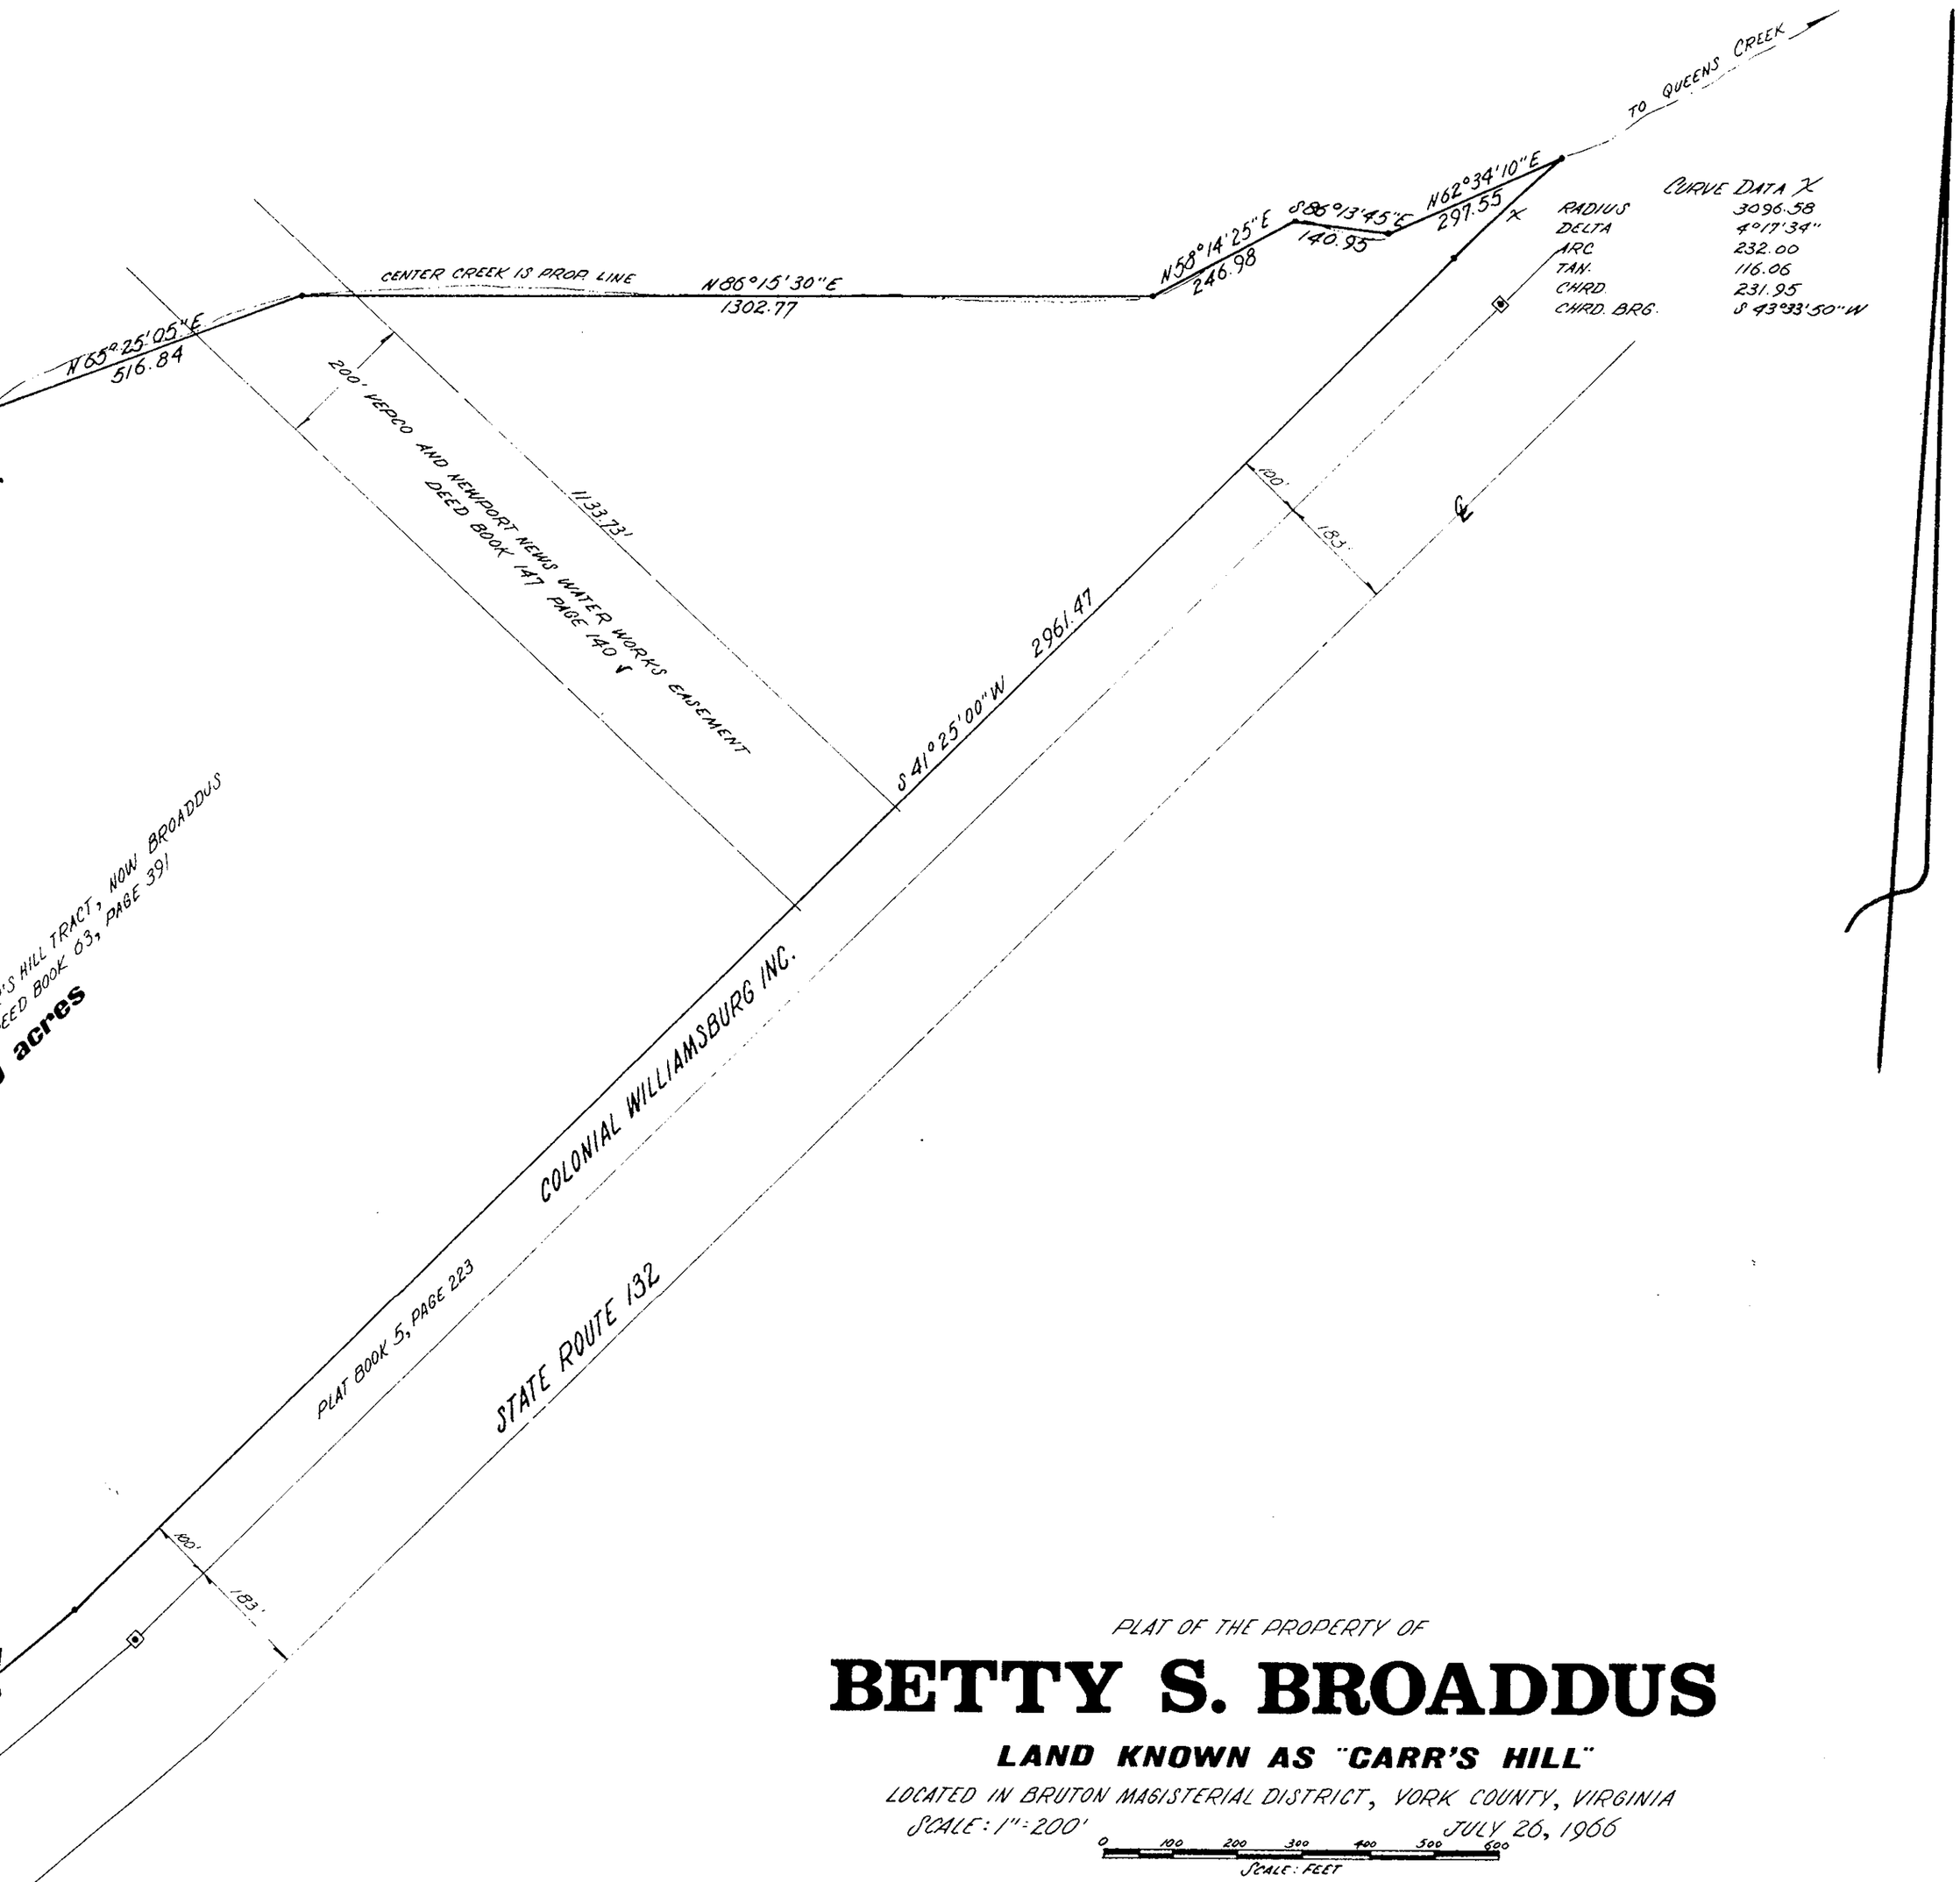

PLAT OF THE PROPERTY OF

BETTY S. BROADDUS

LAND KNOWN AS "CARR'S HILL"

LOCATED IN BRUTON MAGISTERIAL DISTRICT, YORK COUNTY, VIRGINIA

SCALE: 1" = 200' JULY 26, 1966

0 100 200 300 400 500 600
SCALE: FEET

Deed Book 210, Page 289
Plat Book 8, Page 110
Filed 4-22-68

E. E. PAINE,
Consulting Engineer
Newport News, Virginia

R. M. MACKINTOSH,
Certified Land Surveyor

COMMONWEALTH OF VIRGINIA
R. M. MACKINTOSH
R. M. Mackintosh
767
CERTIFIED LAND SURVEYOR

177