PLAT OF THE

KING PROPERTY

CONTAINING - 62.148 ACRES

NEAR TABB, YORK COUNTY, VA

SCALE: 200 DATE: 14 SEPT 76

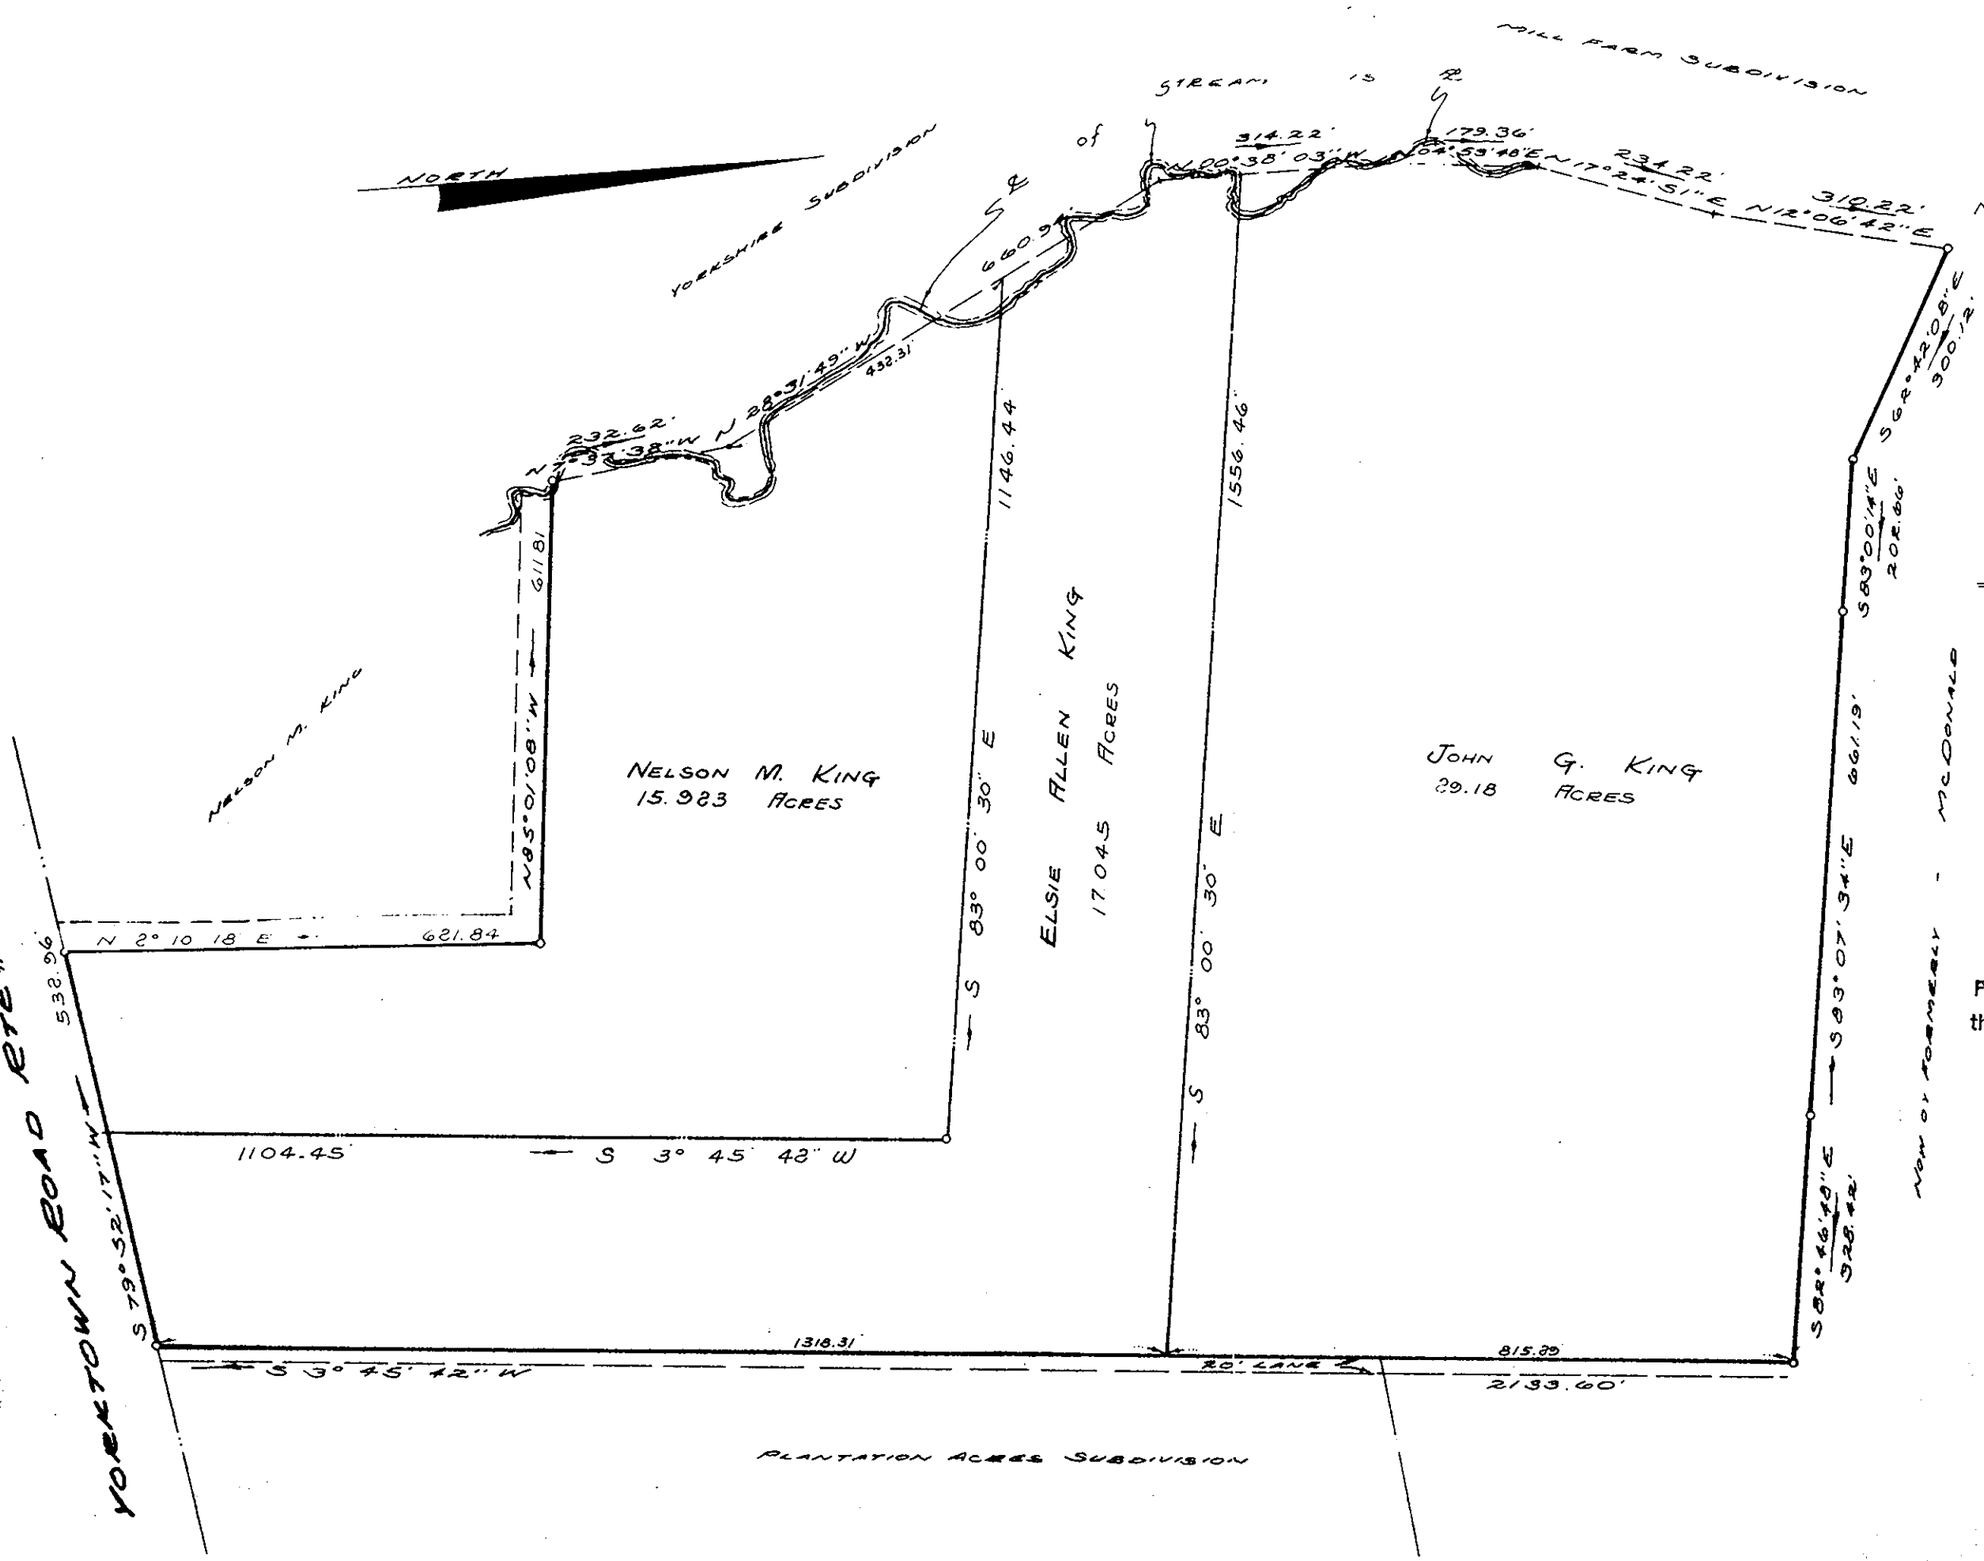

ACERAGE SCHEDULE

NELSON M. KING -	15.923 ACRES
ELSIE ALLEN KING -	17.045 ACRES
JOHN G. KING -	29.18 ACRES
TOTAL AREA -	62.148 ACRES

E. J. KELLER, INC.
LAND SURVEYOR
NEWPORT NEWS, VA

Plat Book No. 9 Page 100

Filed in the Clerk's Office, Circuit Court, York Co., Va, the 20th day of Sept 1976

Teste:

Edith M. Elliott, Clerk

Catherine Bender D. C.

Deed Book 292, Page 88

COMMONWEALTH OF VIRGINIA
EDWARD J. KELLER
CERTIFICATE No.
1018
CERTIFIED LAND SURVEYOR