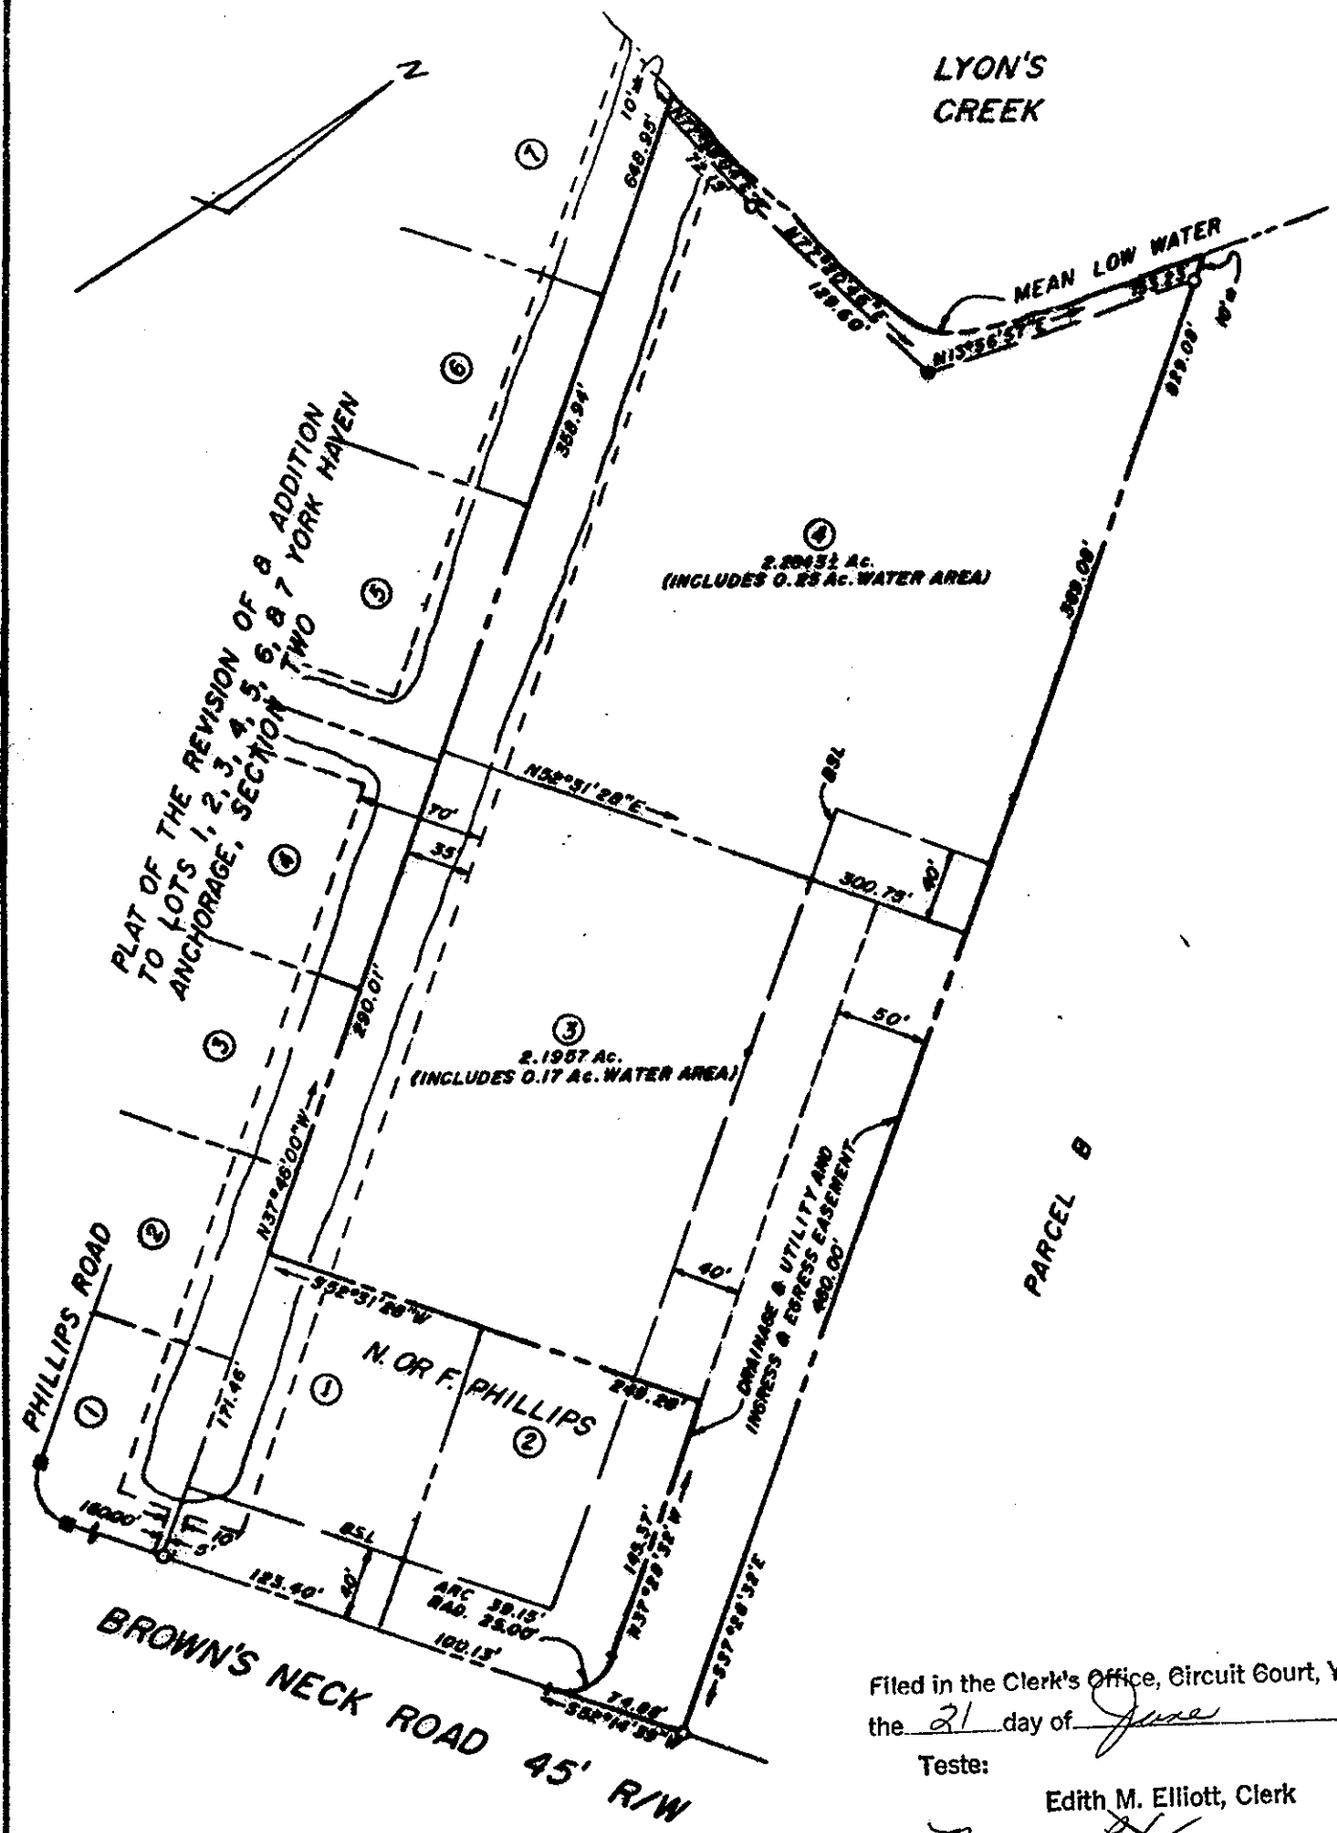

Filed in the Clerk's Office, Circuit Court, York Co., Va.
the 21 day of June 1984
Teste:
Edith M. Elliott, Clerk
Nancy B. Kane D. C.
Plat Book No. 10 Page 23

DENOTES:
○ IRON PIPE SET (FEB 27, 1976)
● IRON PIPE FOUND (FEB 27, 1976)

APPROVED FOR
CITY OF POQUOSON
ROBERT M. MURPHY, CITY MANAGER
6-21-84
DATE

C. K. Tudor
C. K. TUDOR C.E. & C.L.S.

F B. 535 P G. 62-67

PLAT OF THE PROPERTY OF
DANIEL M. PHILLIPS, JR. et als

RESUBDIVISION OF
REMAINDER OF PARCEL A, 4.480 Ac.±

PART OF BROWN'S NECK

CITY OF POQUOSON, VIRGINIA

C. K. TUDOR ENGINEERS
NEWPORT NEWS, VIRGINIA
SCALE: 1" = 100' DATE: MAR. 15, 1984

JOB # 84-075 REVISED: MAR. 19, 1984