Plat Book No. 12 Page 257

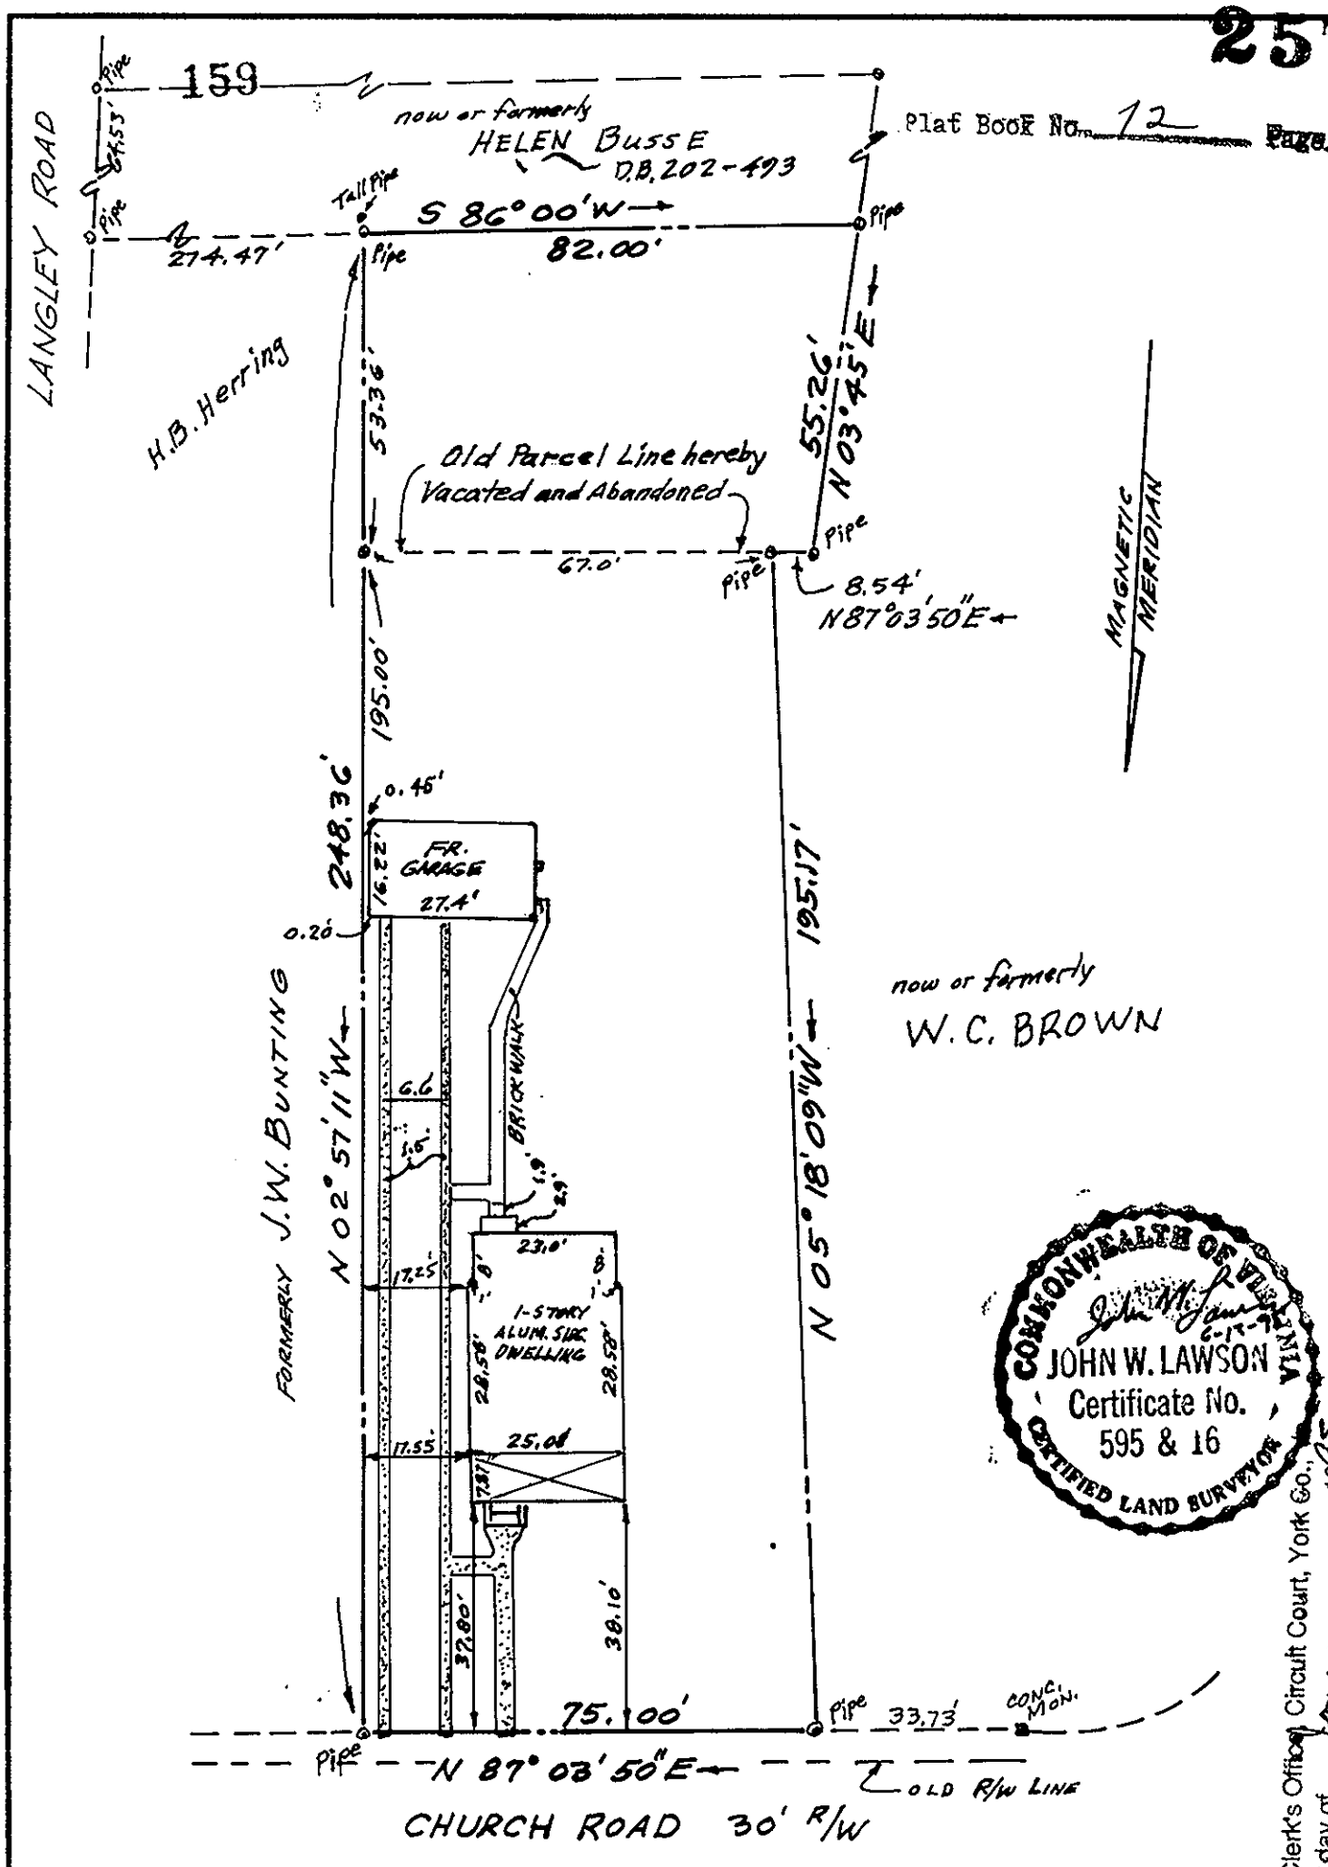

COMMONWEALTH OF VIRGINIA
JOHN W. LAWSON
Certificate No.
595 & 16
CERTIFIED LAND SURVEYOR

Filed in the Clerk's Office, Circuit Court, York Co., the 22nd day of June 1995
Teste: Nancy B. Kane, Clerk
D.C.

CITY OF POQUOSON
APPROVED
DATE 6/22/95
R. H. Hughes
CITY MANAGER

#105 CHURCH ROAD

PLAT OF THE PROPERTY OF
MICHAEL J. & MARY SUE POWELL

0.416 ACRE (18,104 ft.²)

CITY OF POQUOSON, VIRGINIA

John W. Lawson

JOHN W. LAWSON; CERTIFIED LAND SURVEYOR, N. N. VA.

SCALE: 1"=30' DATE: June 12, 1995

THIS IS TO CERTIFY THAT ON June 12, 1995, I SURVEYED THE PROPERTY SHOWN ON THIS PLAT, AND THAT THE TITLE LINES AND WALLS OF THE BUILDINGS ARE AS SHOWN ON THIS PLAT. THE BUILDINGS ARE STRICTLY WITHIN THE TITLE LINES AND THERE ARE NO ENCROACHMENTS OF OTHER BUILDINGS ON THIS PROPERTY.