257 PAGE 1 PAGE 3

401

SUBDIVISION PLAT OF

SKIMINO LANDING ESTATES, PHASE I

COUNTY OF YORK, BRUTON DISTRICT VIRGINIA

DATE: JUNE 1996

ENGINEERS · ARCHITECTS · SURVEYORS
INTERIOR DESIGNERS · PLANNERS
P.O. BOX 3505 WILLIAMSBURG, VIRGINIA 23187
(804)253-0673 (804)874-5015

100 0 100 300

SCALE: 1"=100'

SHEET 2 OF 3

JOB NO. 1941120

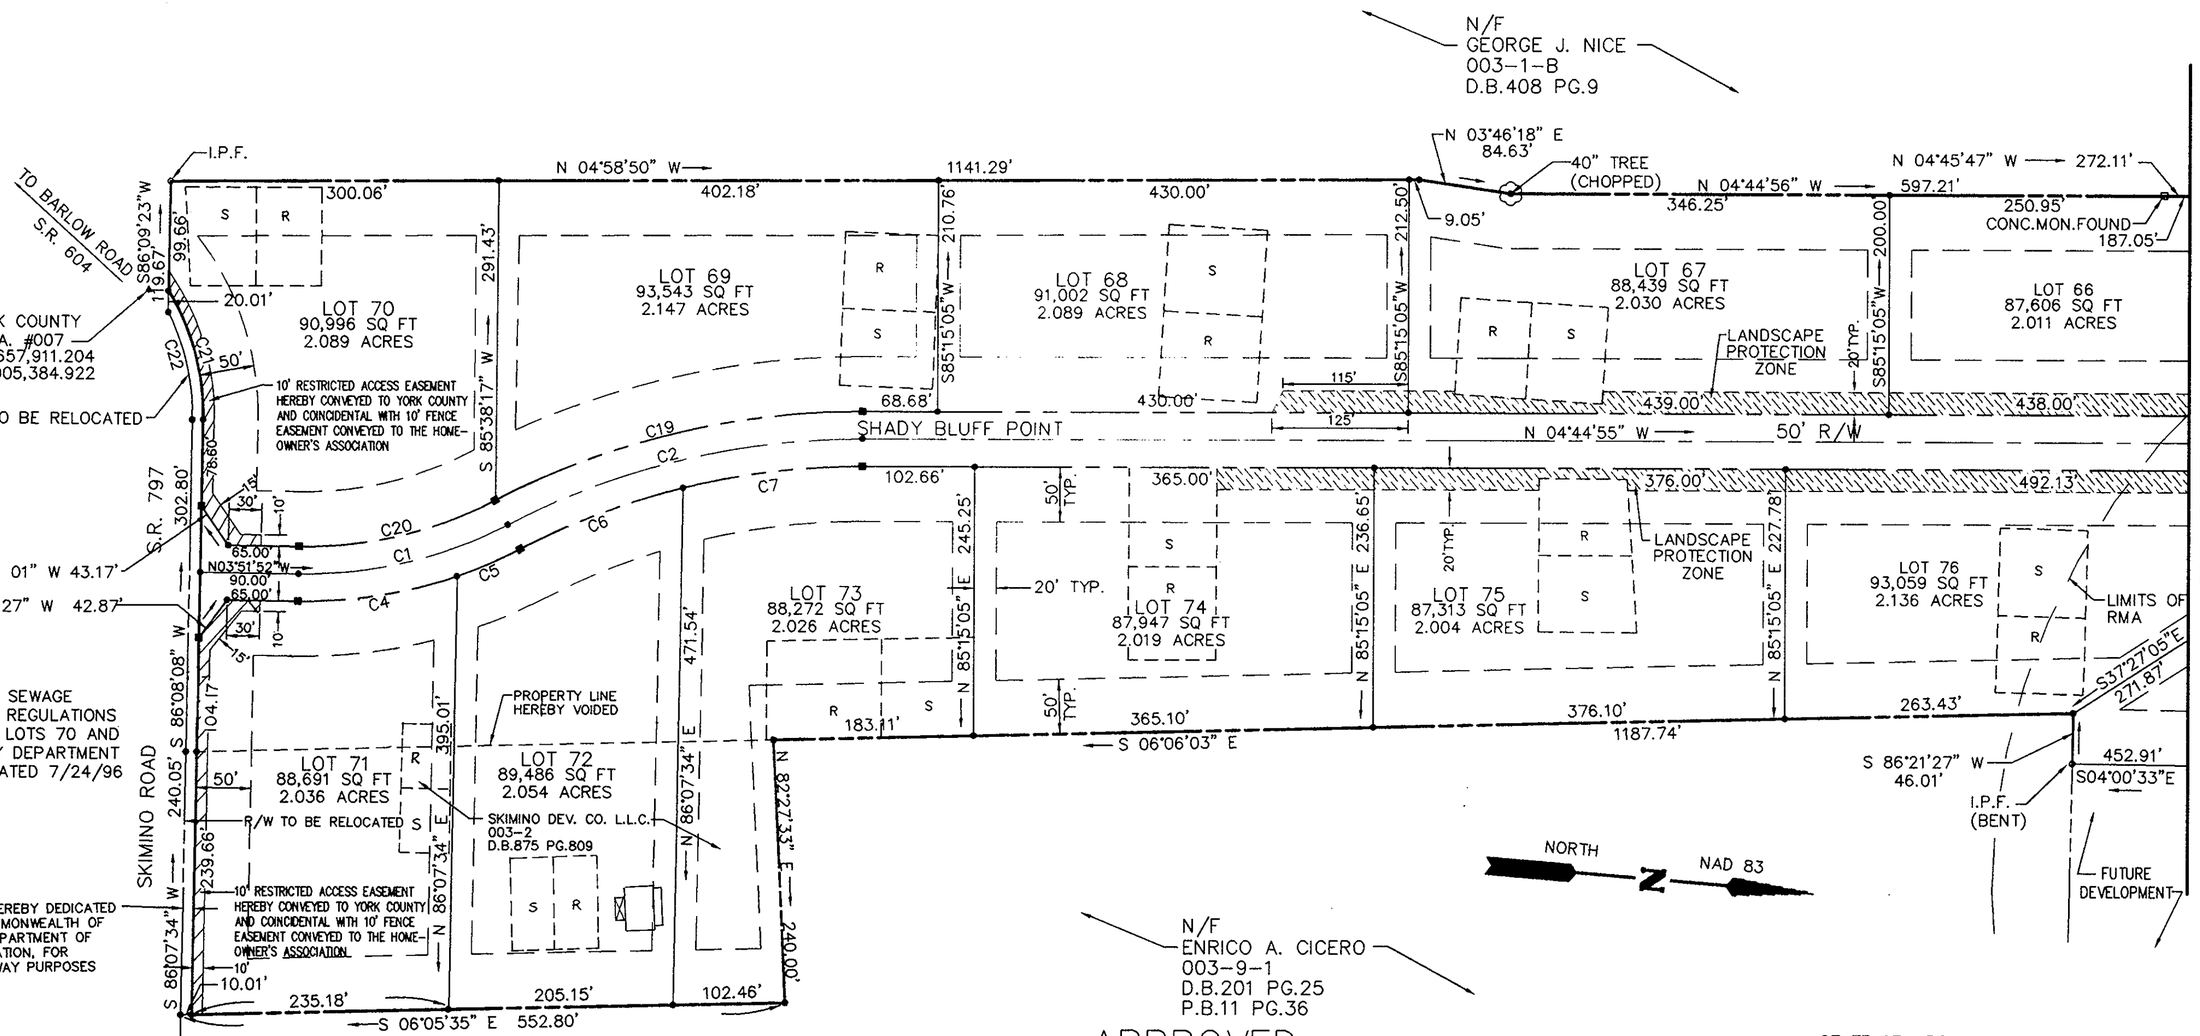

Thomas C. Sublett L.S.
THOMAS C. SUBLETT L.S. 1886

8-12-96
DATE

COMMONWEALTH OF VIRGINIA
THOMAS C. SUBLETT
No. 1886
8-12-96
LAND SURVEYOR

APPROVED
YORK COUNTY BOARD OF SUPERVISORS

BY: Al Maddalena
PLAT APPROVING AGENT

DATE: 9/12/96

STATE OF VIRGINIA
COUNTY OF YORK

IN THE CLERK'S OFFICE OF THE CIRCUIT COURT FOR THE COUNTY OF YORK THE 12 DAY OF Sept 19 96 THIS MAP WAS PRESENTED AND ADMITTED TO RECORD AS THE LAW DIRECTS IN PLAT BOOK 12, PAGE 401

TESTE: Nancy B. Kane
CLERK

BY: Carol Drosselmier, Deputy Clerk