411

GLEN LAUREL

SECTION NINE

GRAFTON DISTRICT – COUNTY OF YORK, VIRGINIA

THE SIRINE GROUP, LTD.
SURVEYORS ● ENGINEERS ● PLANNERS
P.O.BOX 450, ROUTE 17
WHITE MARSH, VIRGINIA 23183

SCALE: 1" = 40' MAY 6, 1996

SHEET 2 OF 3

0 20 40 80 120 160 FEET
GRAPHIC SCALE

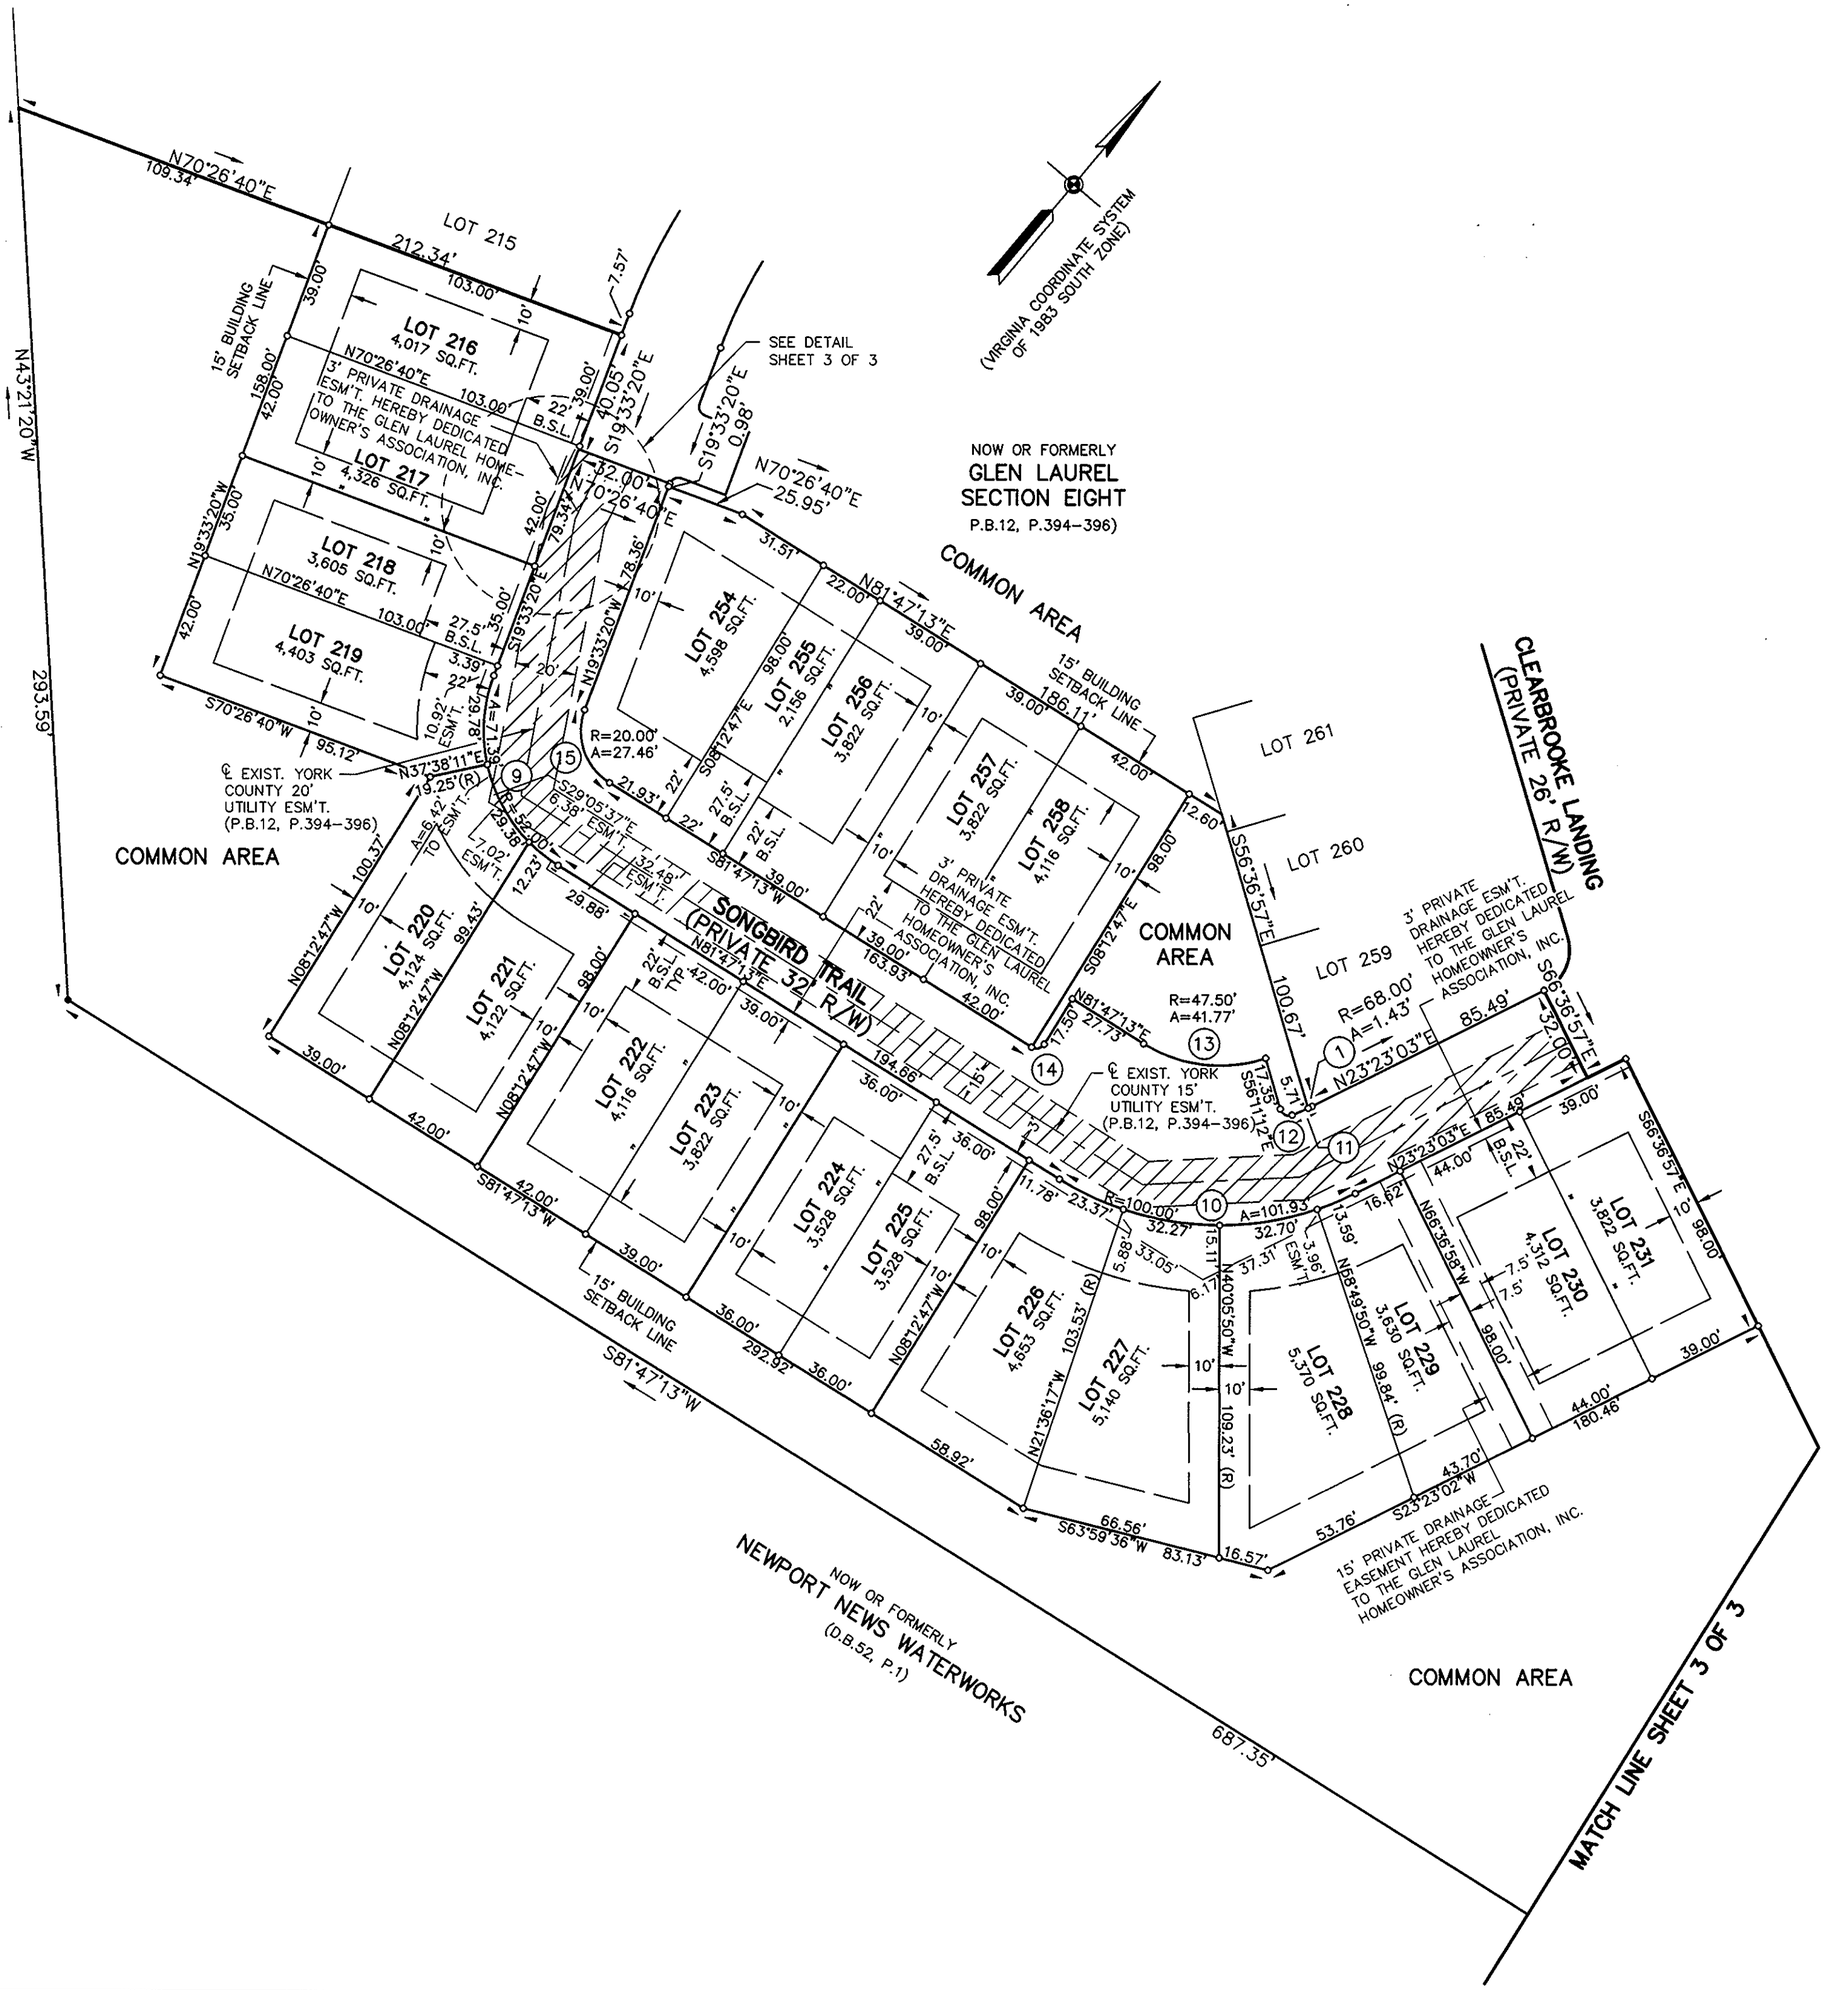

COMMONWEALTH OF VIRGINIA
9-16-96
C.E. NEWBAKER, III
No. 1380
LAND SURVEYOR

APPROVED:
YORK COUNTY BOARD OF SUPERVISORS

BY: John T. Dunn, PE
PLAT APPROVING AGENT

DATE: 9-26-96

STATE OF VIRGINIA
COUNTY OF YORK

IN THE CLERK'S OFFICE OF THE CIRCUIT COURT FOR THE COUNTY OF YORK THE 11 DAY OF Oct, 1996, THIS PLAT WAS PRESENTED AND ADMITTED TO RECORD AS THE LAW DIRECTS IN PLAT BOOK 12, PAGE 411. 9:35

TESTE: Nancy B. Kane, Clerk
CLERK

BY: _____