219-523

BOOK 219 PAGE 523

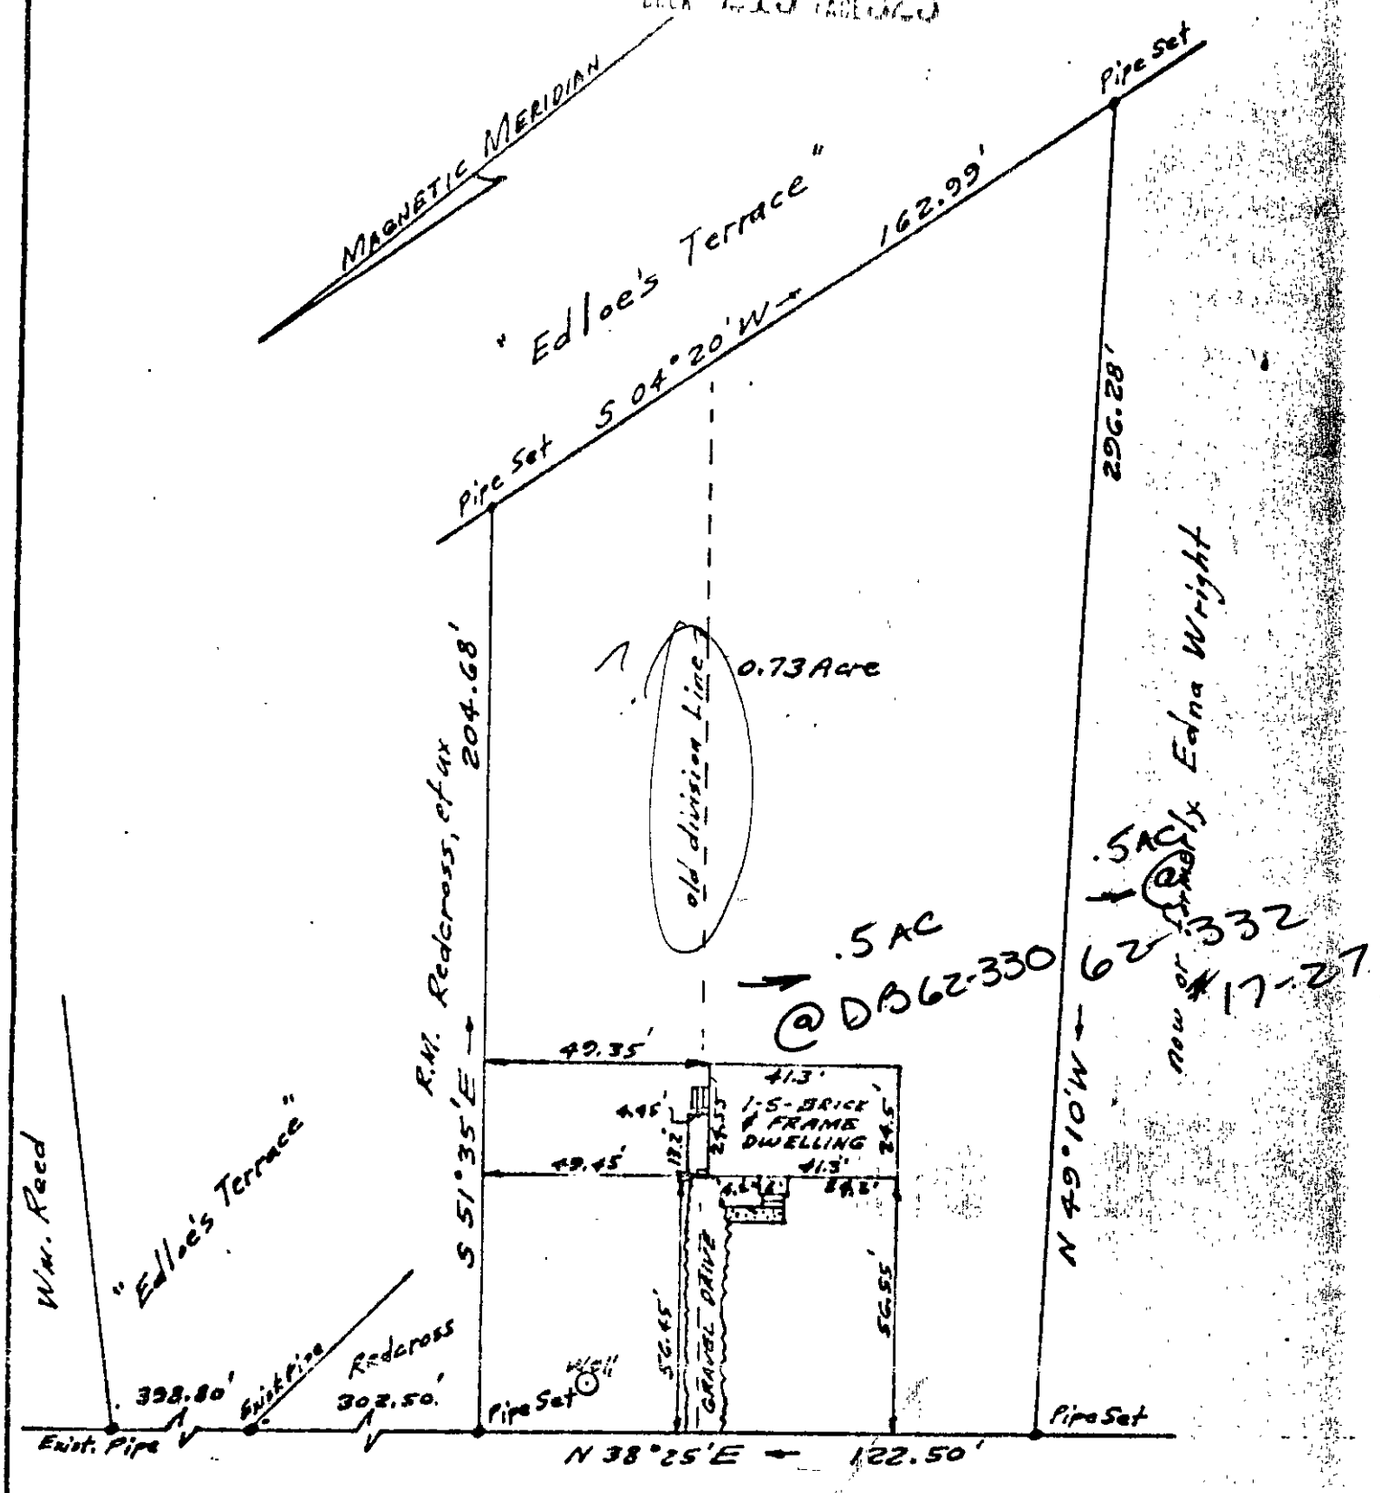

YORKTOWN - LEE HALL ROAD

← To Lackey

To Rte. #168 -

17-28A

ADAMS [illegible]

REID, ROBERT + GLADYS

PLAT OF THE PROPERTY OF
John O. [illegible] Dolores Adams

[illegible] part of the property
[illegible] Reid
[illegible] District, York County, Va.
[illegible] Lawson
[illegible] AND SURVEYOR, N. N. V

THIS IS TO CERTIFY THAT ON [illegible]
1962 [illegible] SURVEYED THE [illegible]
PLAT, AND THAT THE TITLE LINES [illegible]
ARE AS SHOWN ON THIS PLAT [illegible]
WITHIN THE TITLE LINES AND THERE ARE [illegible]
OTHER BUILDINGS ON THIS PROPERTY