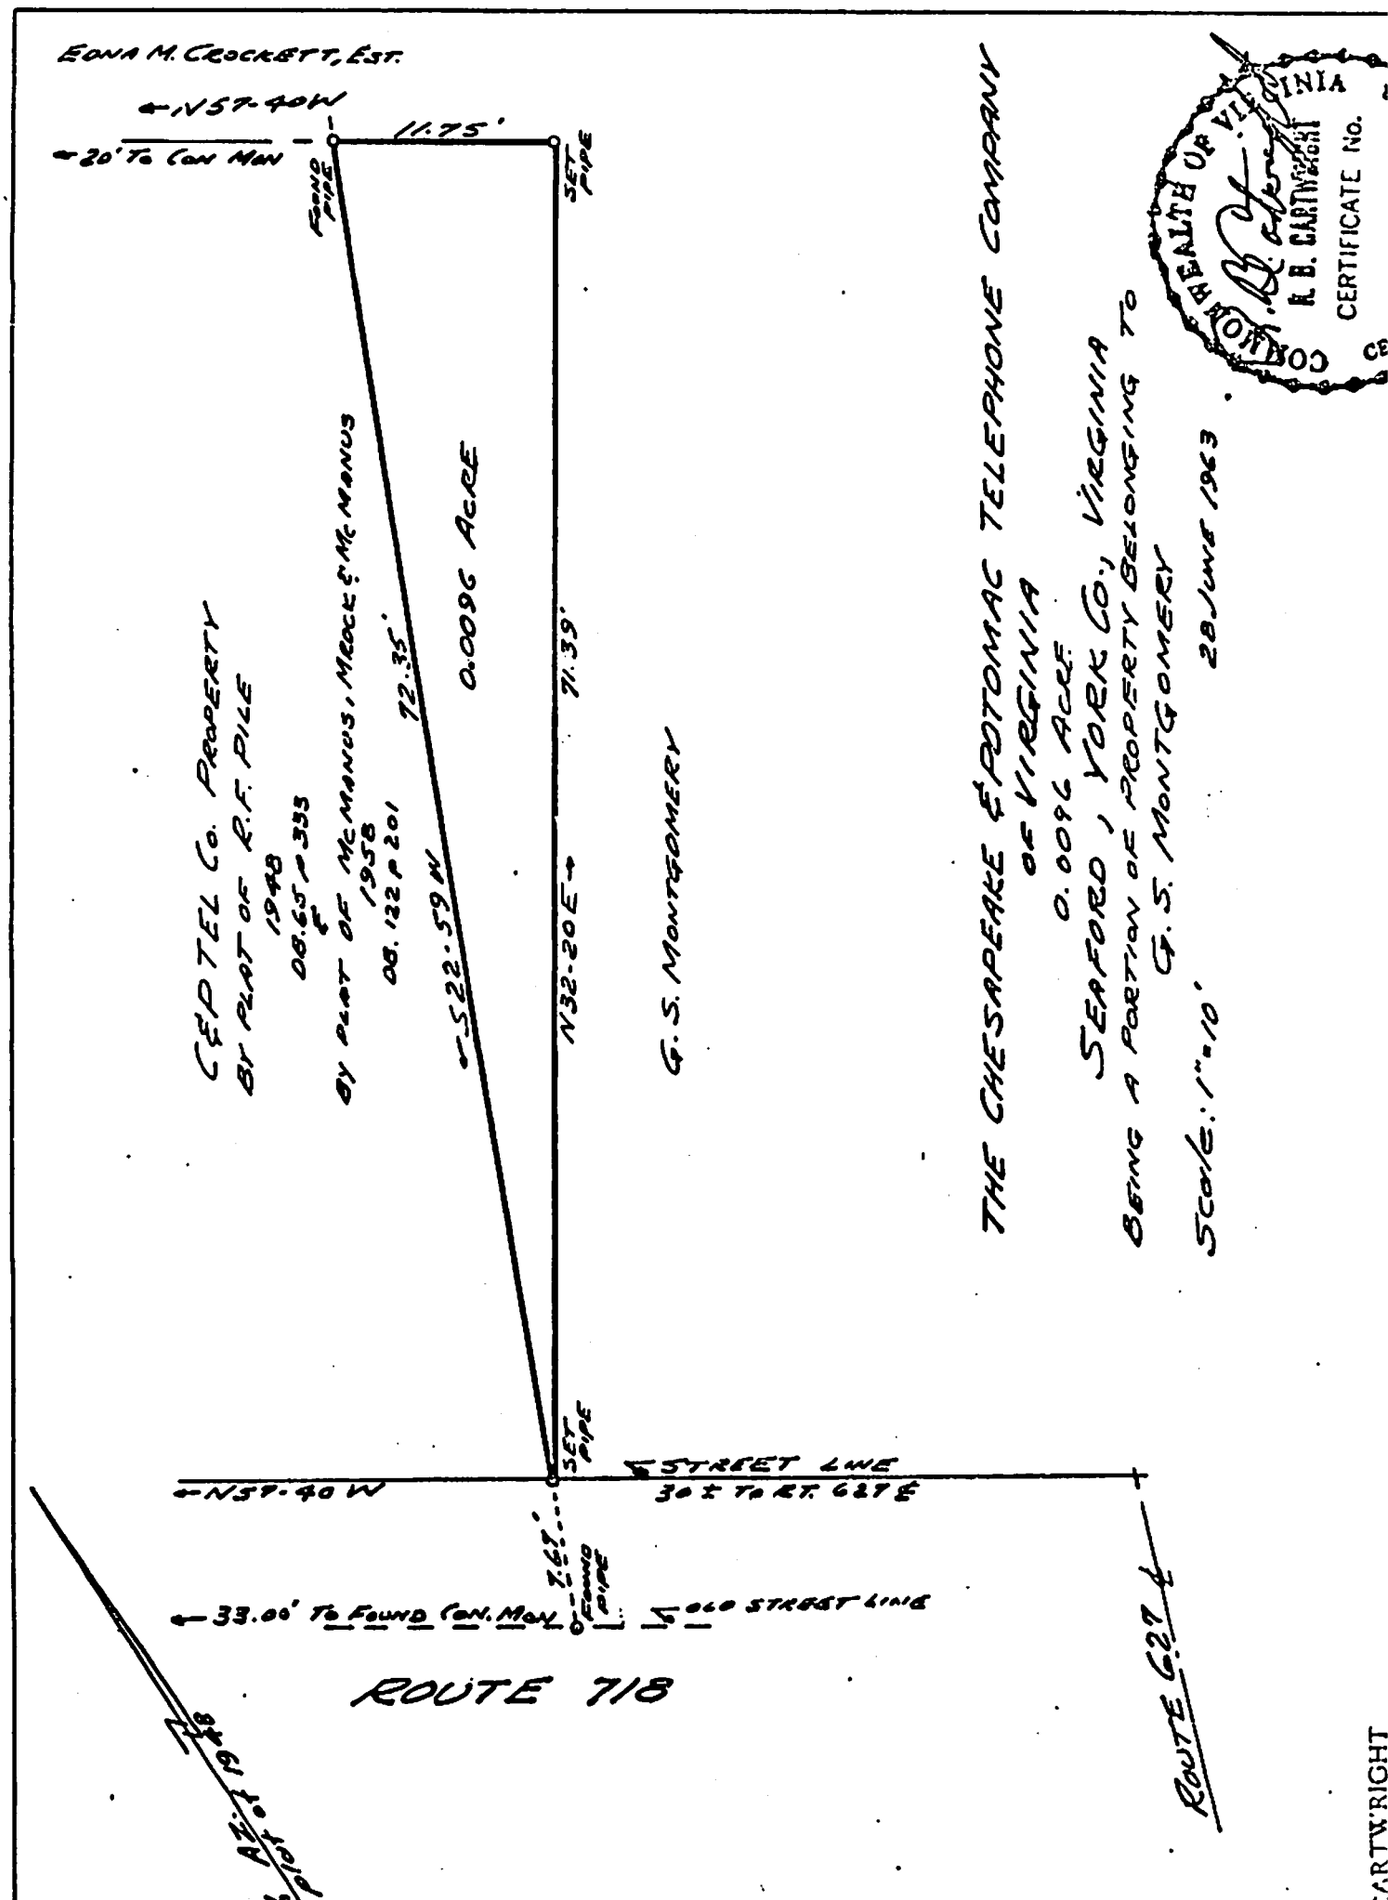
EDNA M. CROCKETT, EST.
N57-40W
11.75'
20' TO CON MON
FOUND PIPE
SET PIPE
C&P TEL CO. PROPERTY
BY PLAT OF R.F. PILE
1948
DB.65 P 333
&
BY PLAT OF McMANUS, MROCK & McMANUS
1958
DB.122 P 201
72.35'
0.0096 ACRE
71.39'
S22-59W
N32-20E
G.S. MONTGOMERY
THE CHESAPEAKE & POTOMAC TELEPHONE COMPANY
OF VIRGINIA
0.0096 ACRE
SEAFORD, YORK CO., VIRGINIA
BEING A PORTION OF PROPERTY BELONGING TO
G.S. MONTGOMERY
28 JUNE 1963
SCALE: 1"=10'
SET PIPE
STREET LINE
30± TO RT. 627 ℄
N57-40W
7.67'
FOUND PIPE
33.00' TO FOUND CON. MON
OLD STREET LINE
ROUTE 718
ROUTE 627 ℄
North Az. as per plat of 1948
COMMONWEALTH OF VIRGINIA
R. B. CARTWRIGHT
CERTIFICATE No.
R. B. CARTWRIGHT

25-141B