BUNTING POINT ESTATES

BETHEL DISTRICT
YORK COUNTY, VIRGINIA
OCTOBER 13, 2005

ADPA A.D. POTTS & ASSOCIATES, INC.
11524 JEFFERSON AVENUE
NEWPORT NEWS, VIRGINIA 23601
PHONE: (757) 595-4610

0' 60' 120' 180'

SCALE: 1"=60'

SHEET 4 OF 4

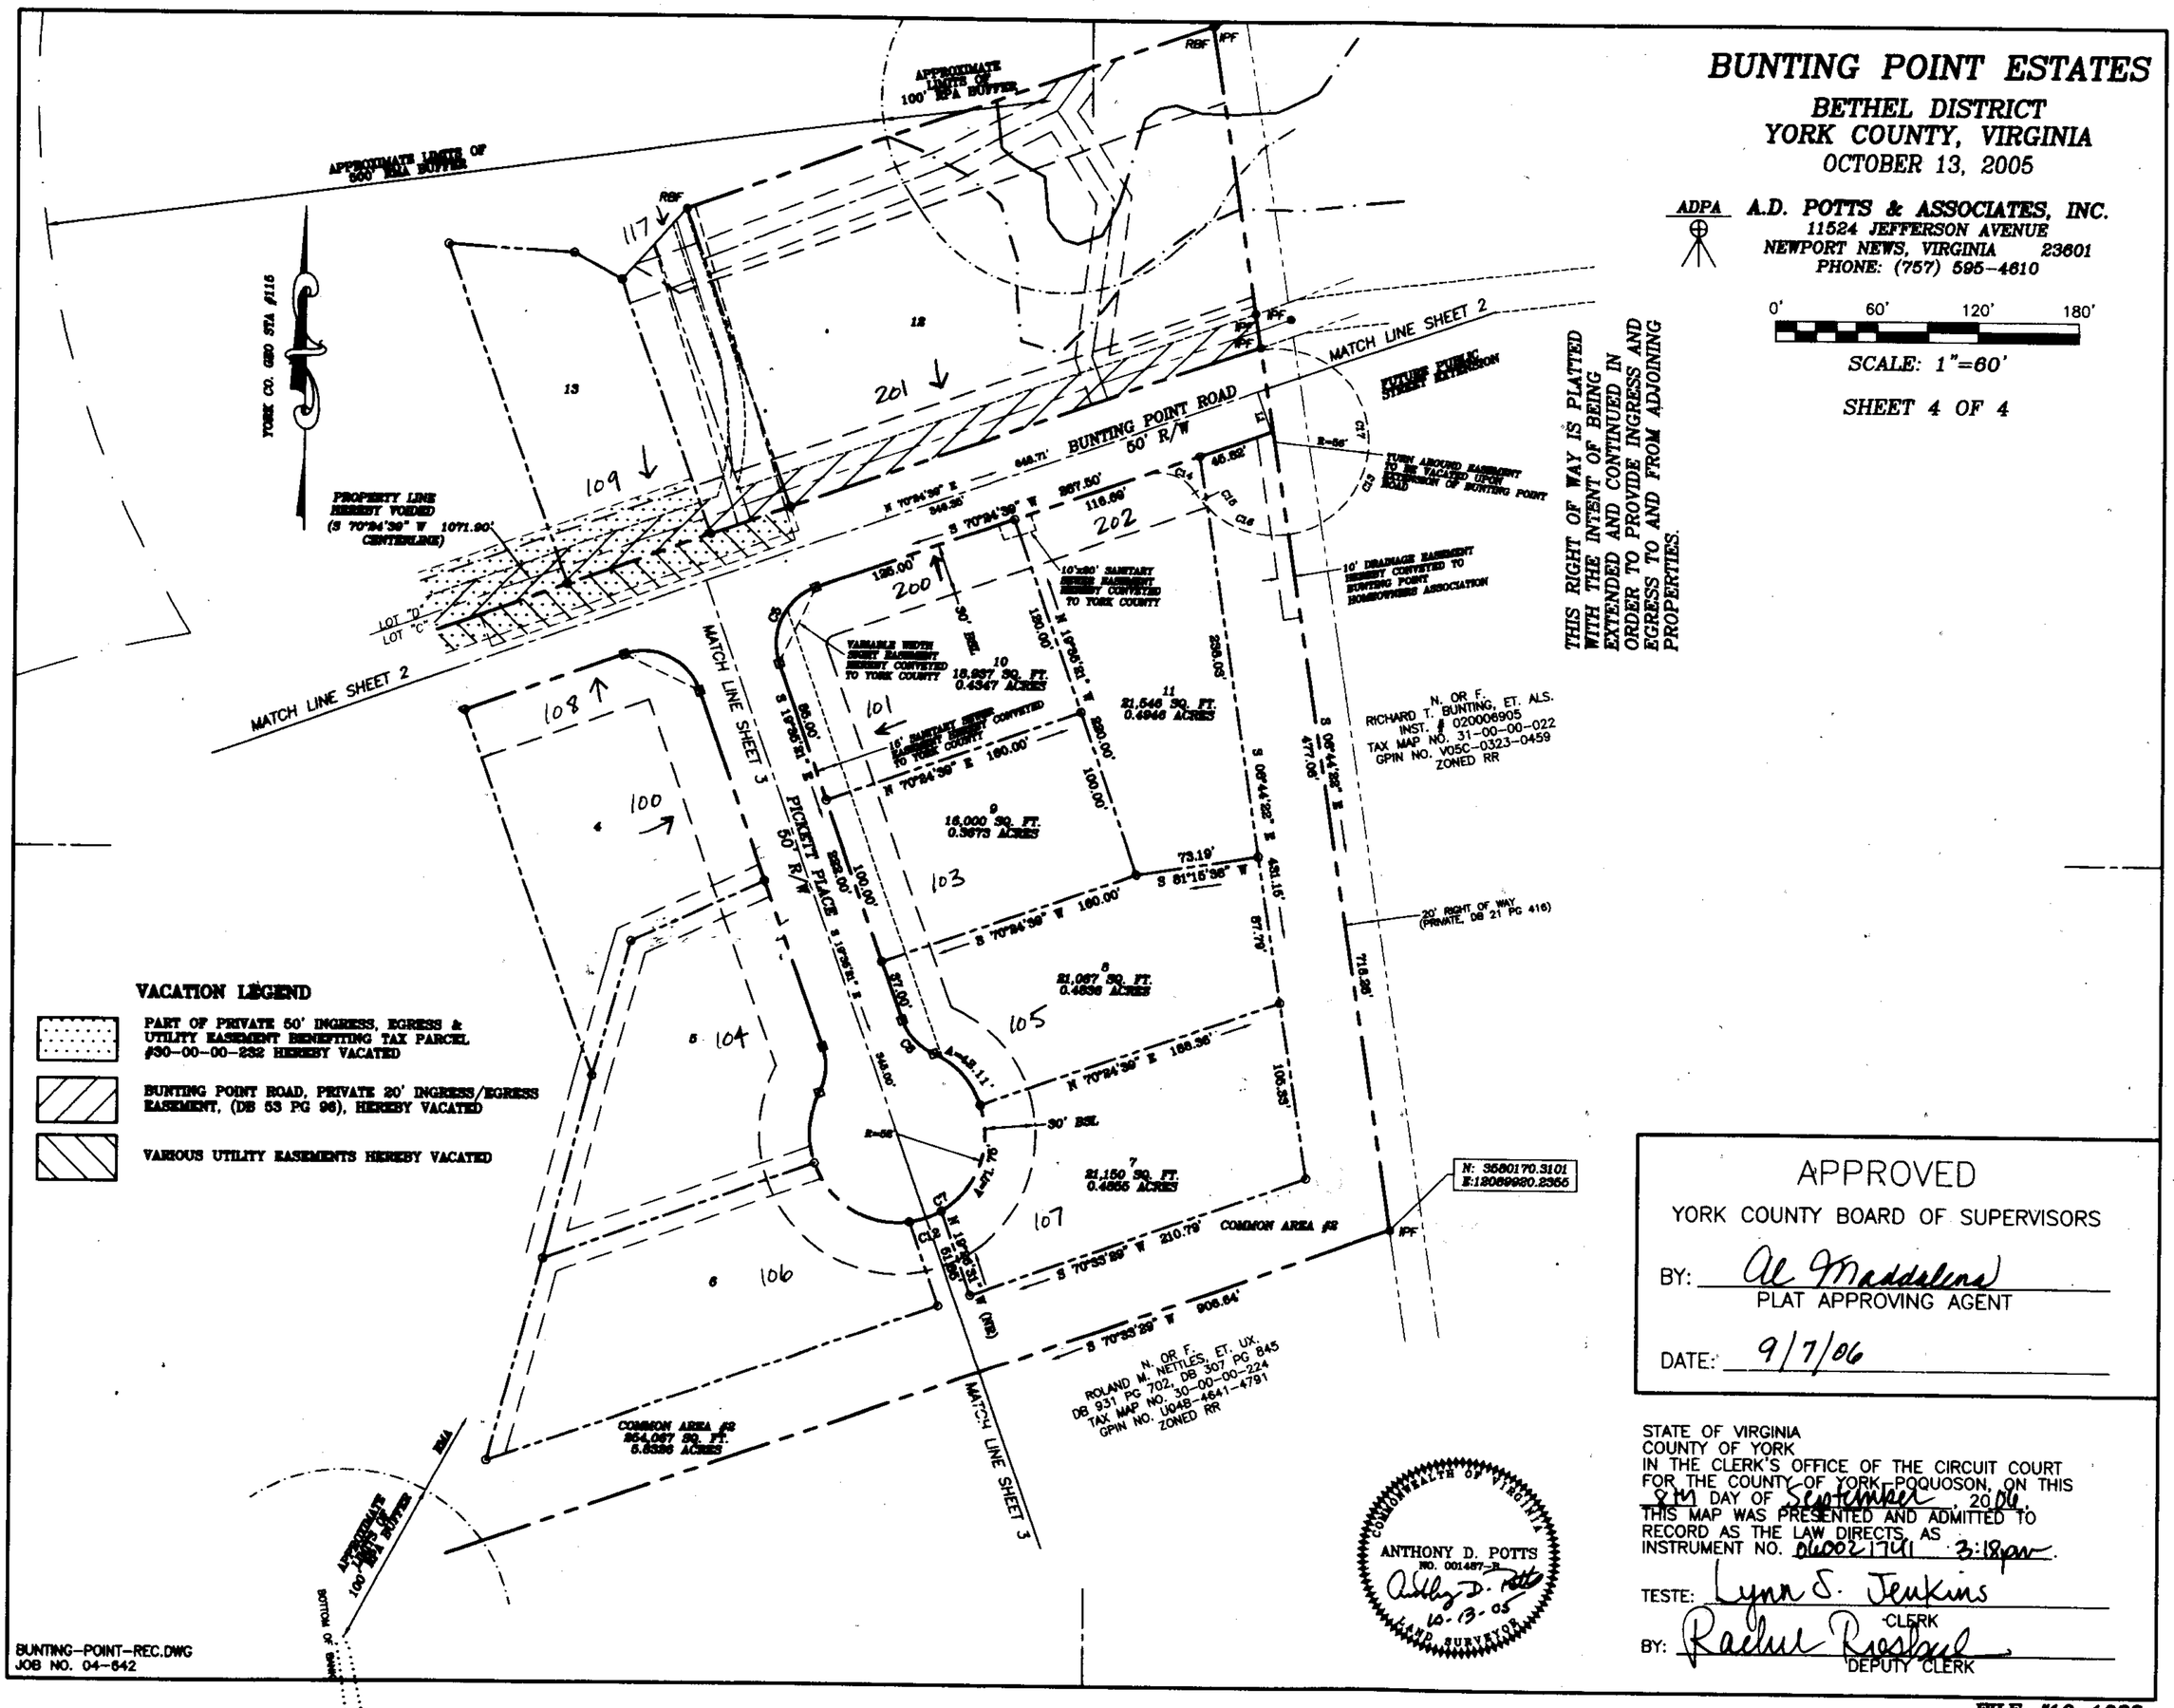

THIS RIGHT OF WAY IS PLATTED WITH THE INTENT OF BEING EXTENDED AND CONTINUED IN ORDER TO PROVIDE INGRESS AND EGRESS TO AND FROM ADJOINING PROPERTIES.

VACATION LEGEND

- PART OF PRIVATE 50' INGRESS, EGRESS & UTILITY EASEMENT BENEFITING TAX PARCEL #30-00-00-232 HEREBY VACATED
- BUNTING POINT ROAD, PRIVATE 20' INGRESS/EGRESS EASEMENT, (DB 53 PG 96), HEREBY VACATED
- VARIOUS UTILITY EASEMENTS HEREBY VACATED

APPROVED
YORK COUNTY BOARD OF SUPERVISORS
BY: Al Maddalena
PLAT APPROVING AGENT
DATE: 9/7/06

COMMONWEALTH OF VIRGINIA
ANTHONY D. POTTS
NO. 001487-B
10-13-05
LAND SURVEYOR

STATE OF VIRGINIA
COUNTY OF YORK
IN THE CLERK'S OFFICE OF THE CIRCUIT COURT FOR THE COUNTY OF YORK-POQUOSON, ON THIS 8TH DAY OF September, 2006. THIS MAP WAS PRESENTED AND ADMITTED TO RECORD AS THE LAW DIRECTS, AS INSTRUMENT NO. 060021741 3:18pm.
TESTE: Lynn S. Jenkins
CLERK
BY: Rachel Rossbach
DEPUTY CLERK

BUNTING-POINT-REC.DWG
JOB NO. 04-642

FILE #10-1088

2006 SEP -8 PM 3:19