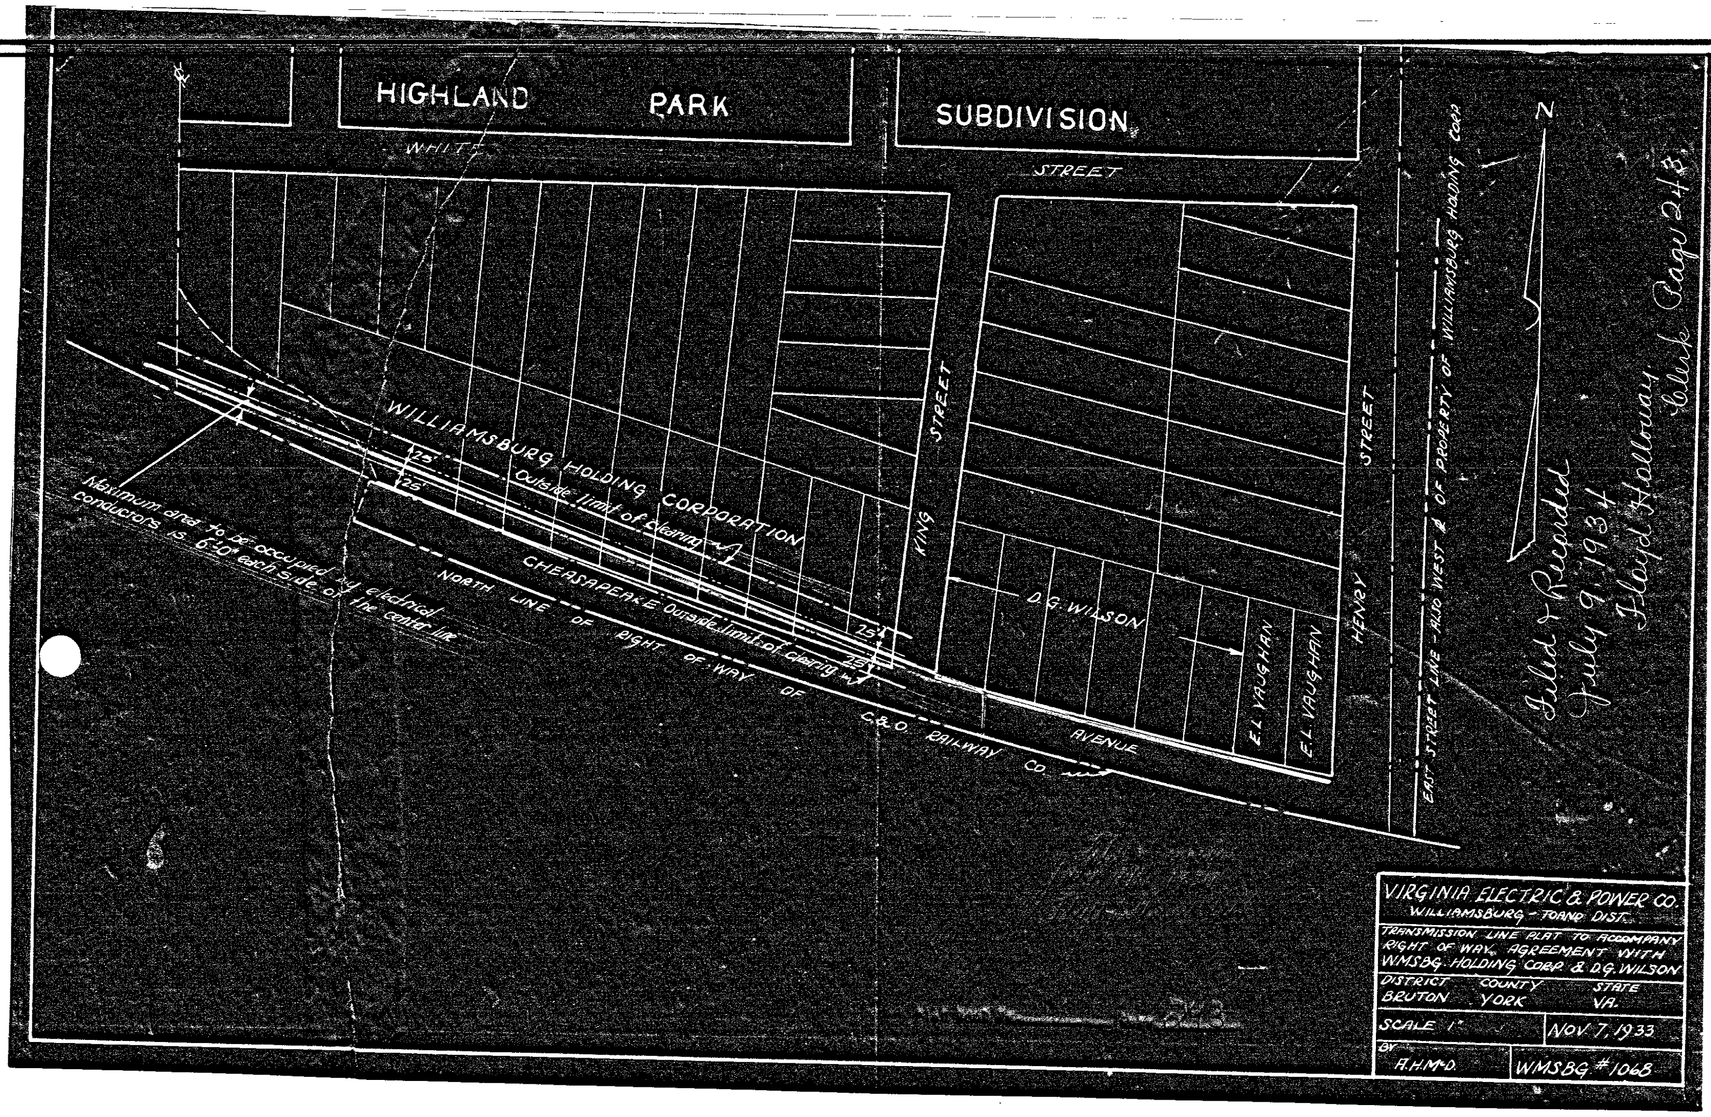
HIGHLAND PARK SUBDIVISION
WHITE STREET
KING STREET
HENRY STREET
WILLIAMSBURG HOLDING CORPORATION
Outside limit of clearing
CHESAPEAKE Outside limit of clearing
NORTH LINE OF RIGHT OF WAY OF C.&O. RAILWAY CO.
Maximum area to be occupied by electrical conductors is 6'-0" each side of the center line
D.G. WILSON
E.L. VAUGHAN
E.L. VAUGHAN
AVENUE
EAST STREET LINE - BLOCK WEST of PROPERTY OF WILLIAMSBURG HOLDING CORP.
N
Filed & Recorded July 9, 1934 Floyd Holloway Clerk
Filed Page 243
VIRGINIA ELECTRIC & POWER CO.
WILLIAMSBURG - TOANO DIST.
TRANSMISSION LINE PLAT TO ACCOMPANY RIGHT OF WAY AGREEMENT WITH WMSBG. HOLDING CORP. & D.G. WILSON
DISTRICT BRUTON
COUNTY YORK
STATE VA.
SCALE 1"
NOV 7, 1933
BY A.H.M.D.
WMSBG. #1068



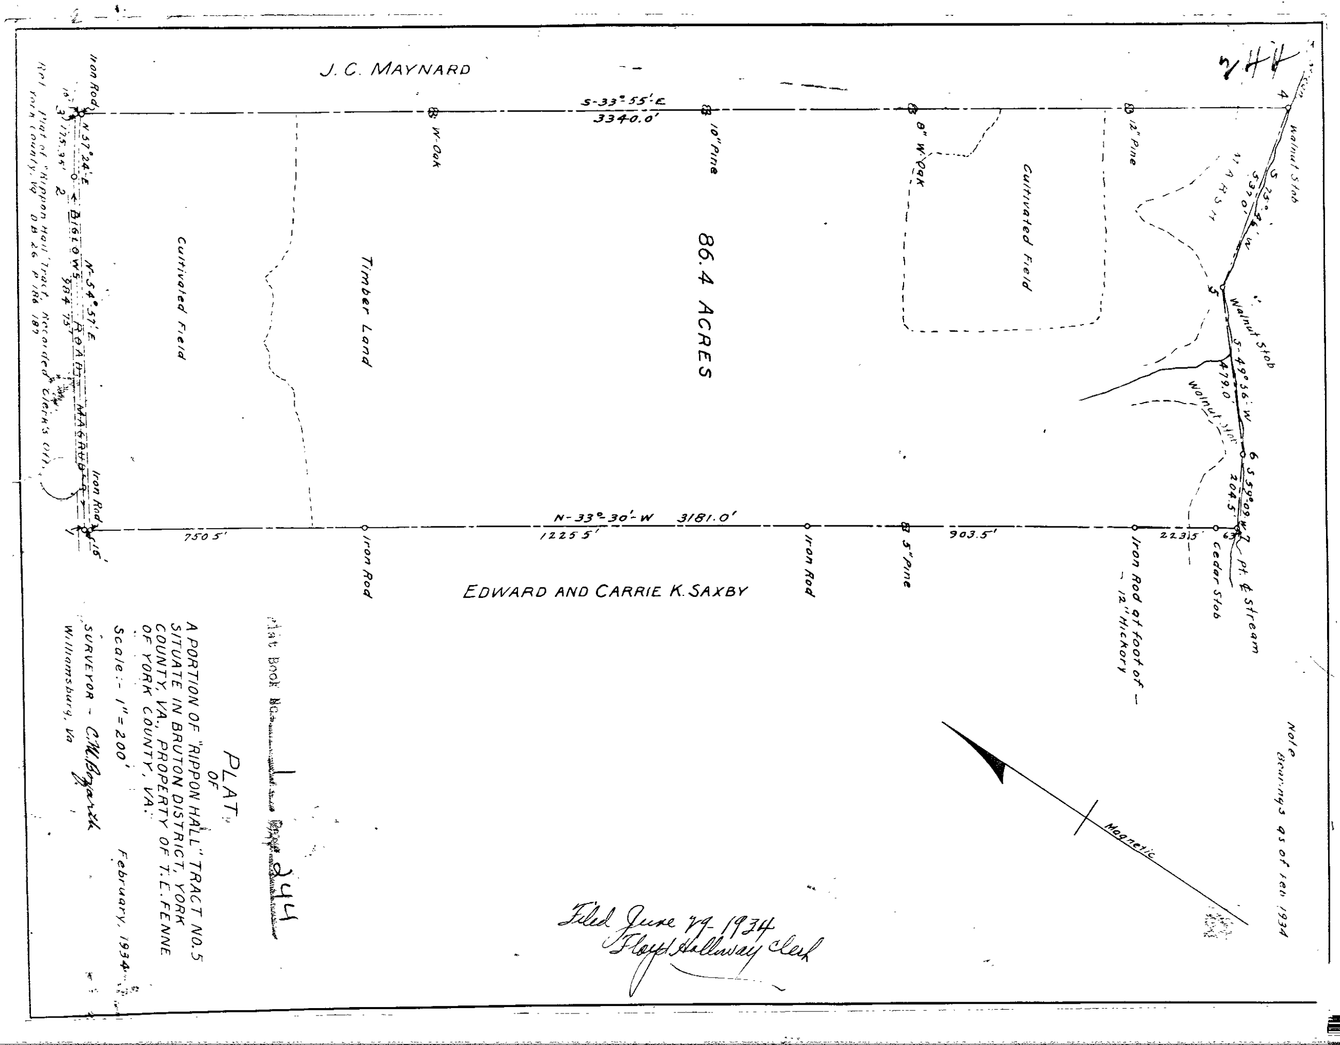
244
J. C. MAYNARD
S-33°-55'-E 3340.0'
N-33°-30'-W 3181.0'
86.4 ACRES
Cultivated Field
Timber Land
Cultivated Field
EDWARD AND CARRIE K. SAXBY
Iron Rod
Iron Rod at foot of 12" Hickory
Cedar Stab
Pt. of Stream
Walnut Stab
Walnut Stob
Walnut Stob
Walnut Stob
Magnetic
Plat Book
Page 244
PLAT OF
A PORTION OF "RIPPON HALL" TRACT NO. 5
SITUATE IN BRUTON DISTRICT, YORK COUNTY, VA. PROPERTY OF T. E. FENNE
OF YORK COUNTY, VA.
Scale:- 1" = 200'
February, 1934
SURVEYOR - C.W. Barnes
Williamsburg, Va.
Filed June 7, 1934
Floyd Holloway Clerk