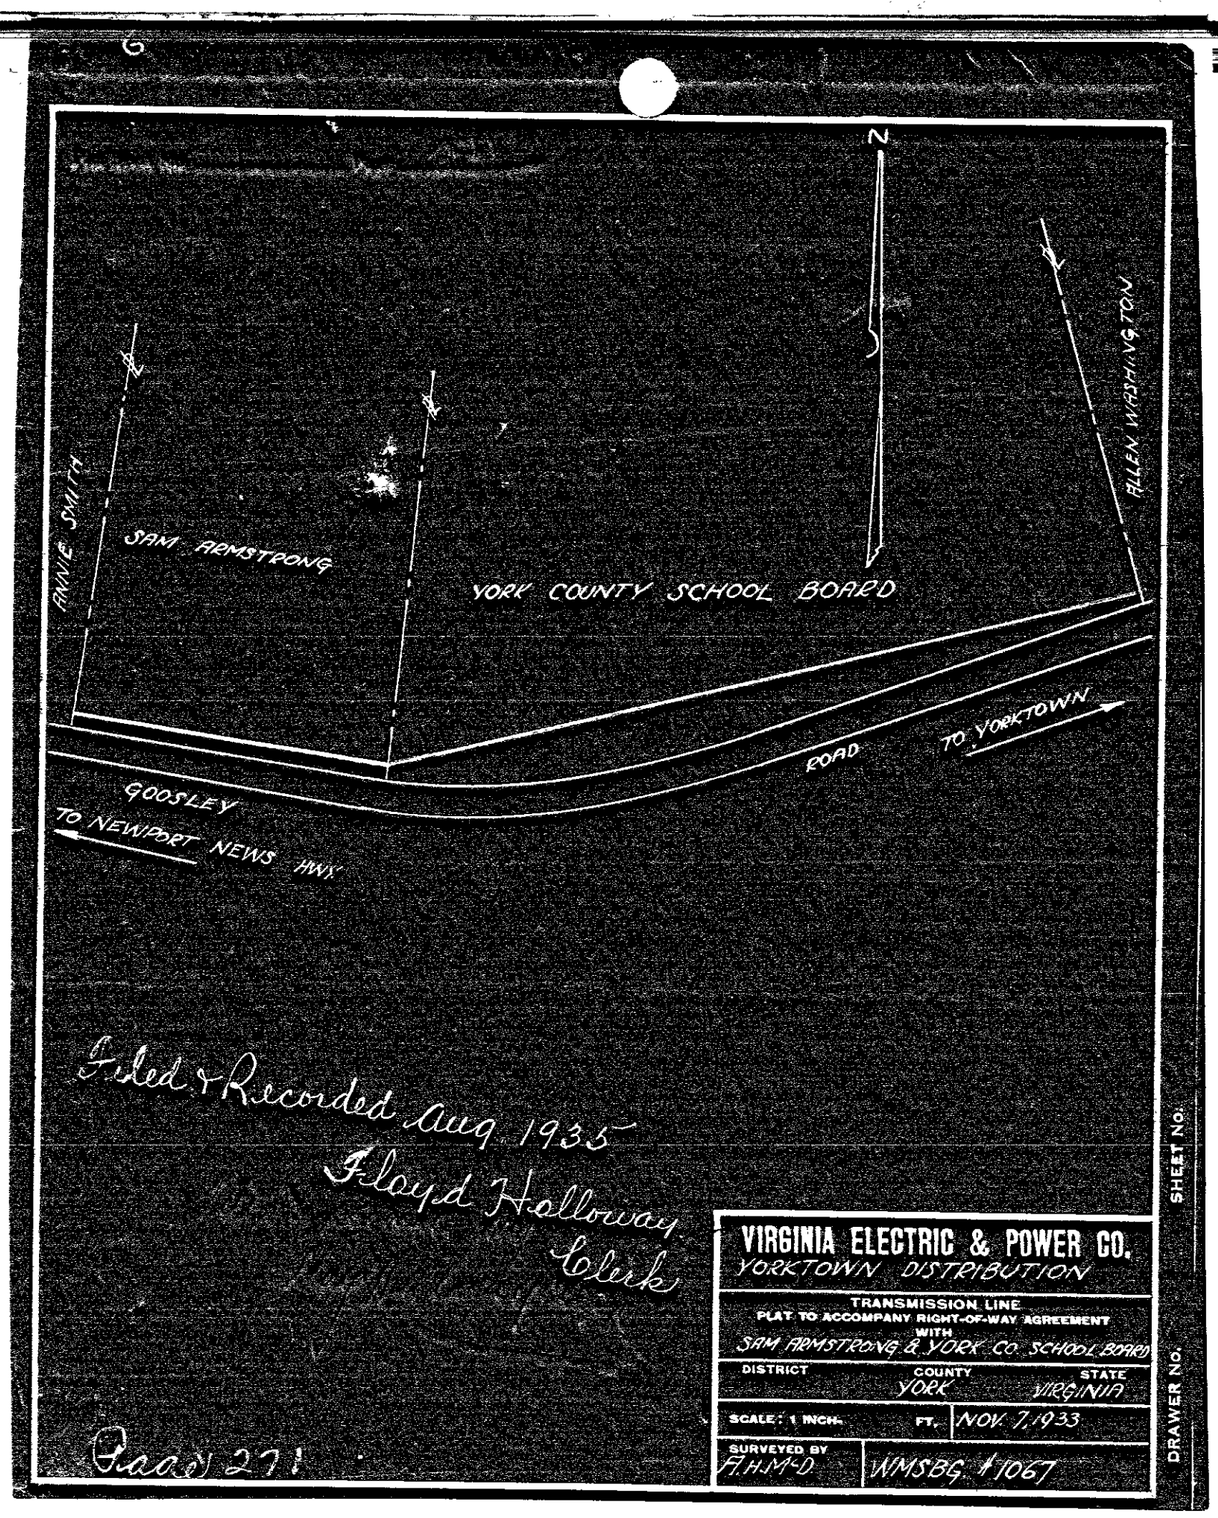
N
ANNIE SMITH
SAM ARMSTRONG
YORK COUNTY SCHOOL BOARD
ALLEN WASHINGTON
GOOSLEY
TO NEWPORT NEWS HWY.
ROAD
TO YORKTOWN
Filed & Recorded Aug 1935
Floyd Holloway
Clerk
VIRGINIA ELECTRIC & POWER CO.
YORKTOWN DISTRIBUTION
TRANSMISSION LINE
PLAT TO ACCOMPANY RIGHT-OF-WAY AGREEMENT
WITH
SAM ARMSTRONG & YORK CO. SCHOOL BOARD
DISTRICT
COUNTY
YORK
STATE
VIRGINIA
SCALE: 1 INCH.
FT.
NOV. 7, 1933
SURVEYED BY
F.H.McD.
WMSBG. #1067
SHEET No.
DRAWER No.
Page 271

271

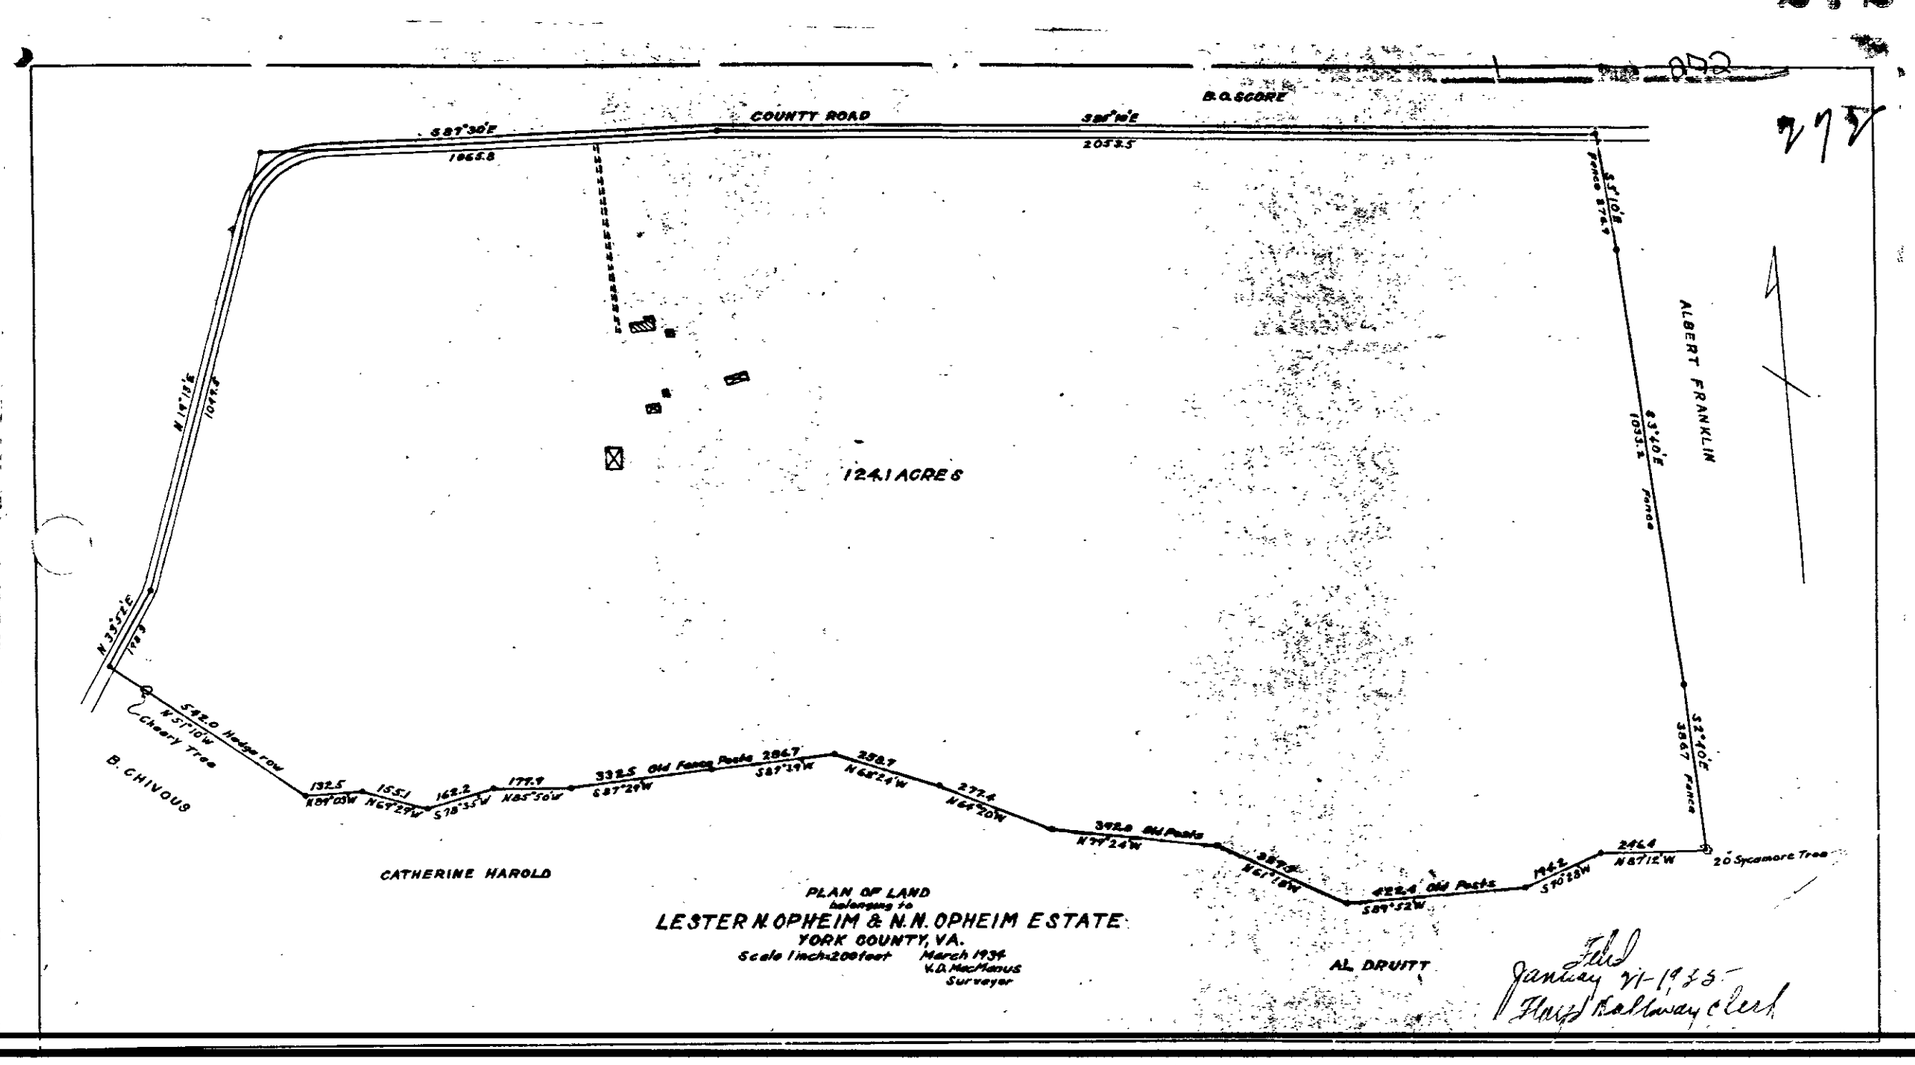
272
COUNTY ROAD
B. O. SCORE
S 87°30'E
1865.8
S 89°00'E
2053.5
S 5°10'E
N 14°15'E
1044.2
N 35°52'E
148.9
124.1 ACRES
ALBERT FRANKLIN
S 63°40'E
1033.4
Fence
S 2°40'E
3867
Fence
20 Sycamore Trees
N 8°12'W
2464
S 90°28'W
1942
S 89°52'W
4228.4 Old Posts
N 61°28'W
N 77°24'W
3928 Old Posts
N 64°20'W
2772
N 68°24'W
2958.7
S 87°29'W
2847 Old Fence Posts
S 87°29'W
3325
N 85°50'W
1779.9
S 78°55'W
1622
N 64°29'W
1551
N 84°03'W
1325
N 37°10'W
572.0 Hedge row
Cheary Tree
B. CHIVOUS
CATHERINE HAROLD
AL. DRUITT
PLAN OF LAND
belonging to
LESTER N. OPHEIM & N. N. OPHEIM ESTATE
YORK COUNTY, VA.
Scale 1 inch=200 feet
March 1934
V.D. MacManus
Surveyor
Filed
January 21-1935
Floyd Holloway Clerk