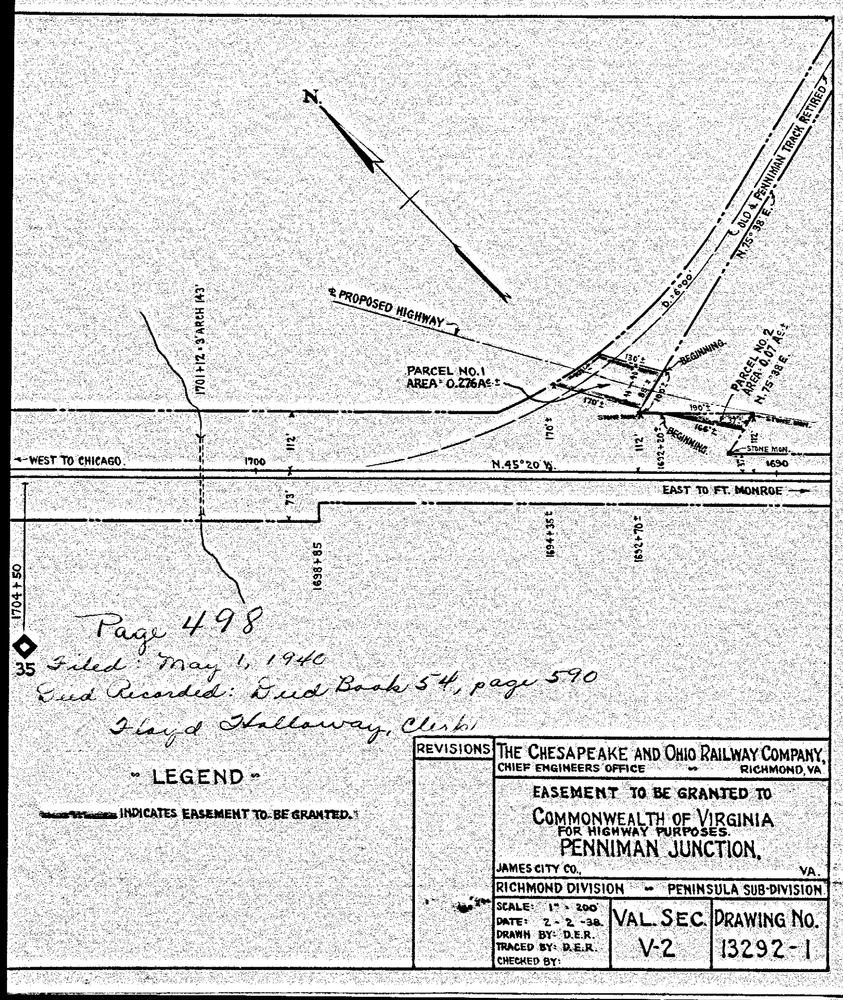

Page 498
Filed: May 1, 1940
Deed Recorded: Deed Book 54, page 590
Floyd Holloway, Clerk

"LEGEND"

INDICATES EASEMENT TO BE GRANTED.

REVISIONS	THE CHESAPEAKE AND OHIO RAILWAY COMPANY, CHIEF ENGINEERS OFFICE — RICHMOND, VA
	EASEMENT TO BE GRANTED TO COMMONWEALTH OF VIRGINIA FOR HIGHWAY PURPOSES. PENNIMAN JUNCTION,
	JAMES CITY CO., VA.
	RICHMOND DIVISION — PENINSULA SUB-DIVISION
	SCALE: 1" = 200' · DATE: 2-2-38. · DRAWN BY: D.E.R. · TRACED BY: D.E.R. · CHECKED BY:
	VAL. SEC. V-2
	DRAWING NO. 13292-1

498
500
499

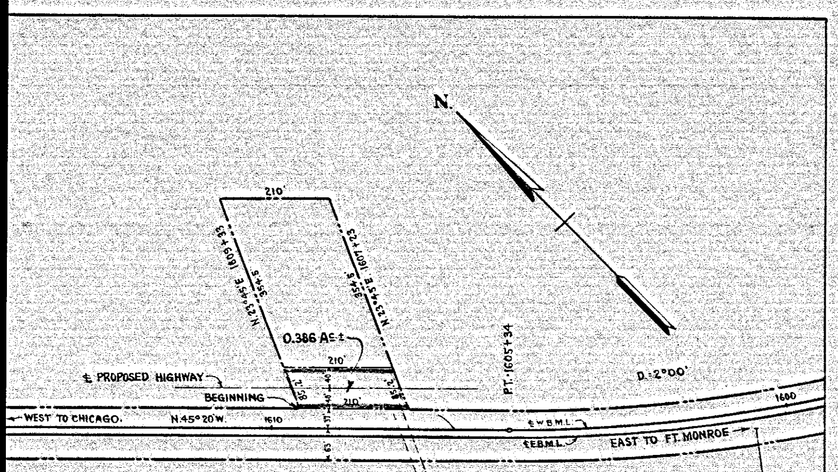

Page 499
Filed: May 1, 1940
Deed Recorded: Deed Book No 54, Page 590
Floyd Holloway, Clerk

"LEGEND"

INDICATES EASEMENT TO BE GRANTED.

REVISIONS	THE CHESAPEAKE AND OHIO RAILWAY COMPANY, CHIEF ENGINEERS OFFICE — RICHMOND, VA
	EASEMENT TO BE GRANTED TO COMMONWEALTH OF VIRGINIA FOR HIGHWAY PURPOSES. GROVE,
	YORK CO., VA.
	RICHMOND DIVISION — PENINSULA SUB-DIVISION
	SCALE: 1" = 200' · DATE: 2-2-38. · DRAWN BY: D.E.R. · TRACED BY: D.E.R. · CHECKED BY:
	VAL. SEC. V-2
	DRAWING NO. 13292-2

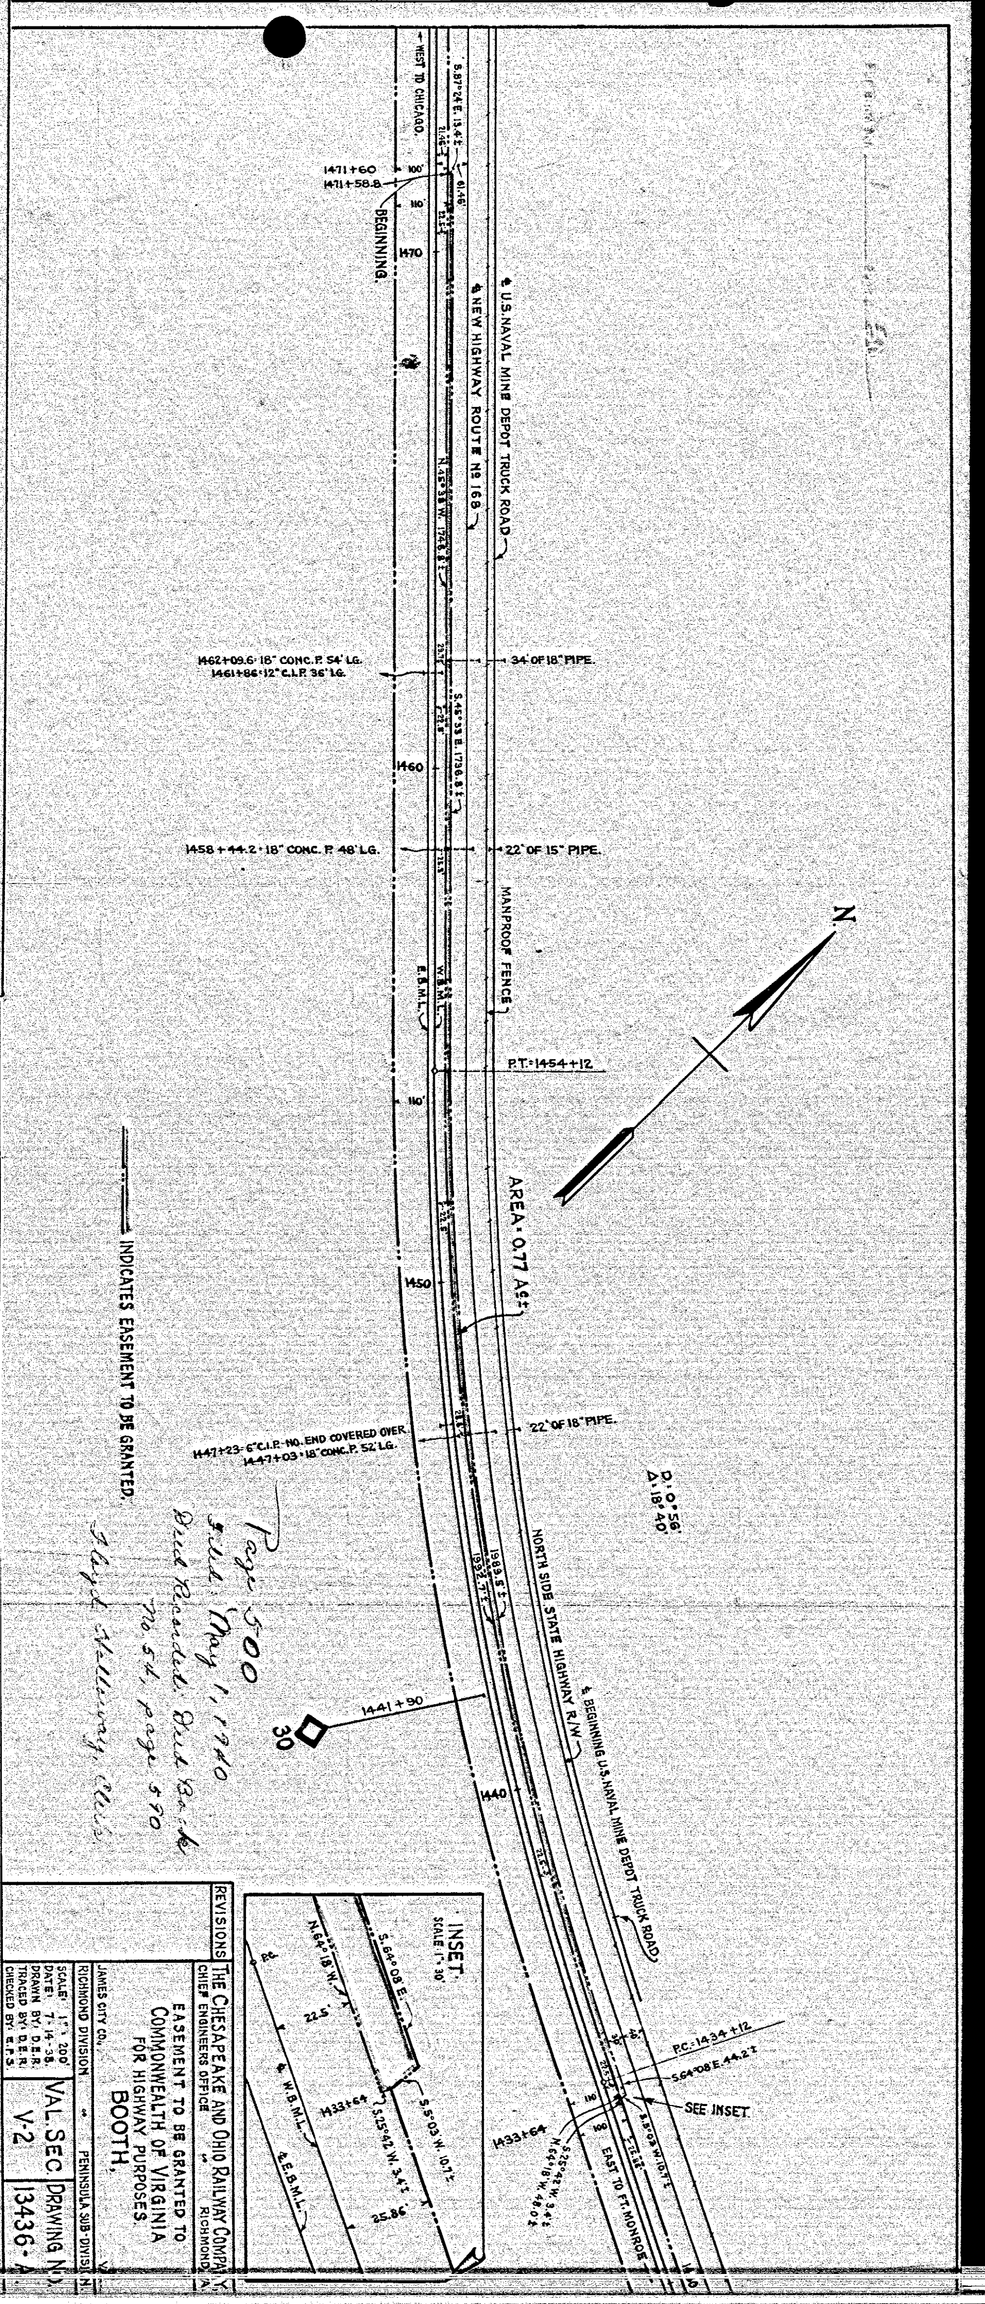

Page 500
Filed: May 1, 1940
Deed Recorded: Deed Book 54, page 590
Floyd Holloway, Clerk

INDICATES EASEMENT TO BE GRANTED.

REVISIONS	THE CHESAPEAKE AND OHIO RAILWAY COMPANY, CHIEF ENGINEERS OFFICE — RICHMOND, VA
	EASEMENT TO BE GRANTED TO COMMONWEALTH OF VIRGINIA FOR HIGHWAY PURPOSES. BOOTH,
	JAMES CITY CO., VA.
	RICHMOND DIVISION — PENINSULA SUB-DIVISION
	SCALE: 1" = 200' · DATE: 7-14-38. · DRAWN BY: D.E.R. · TRACED BY: D.E.R. · CHECKED BY: E.F.S.
	VAL. SEC. V-2
	DRAWING NO. 13436-A