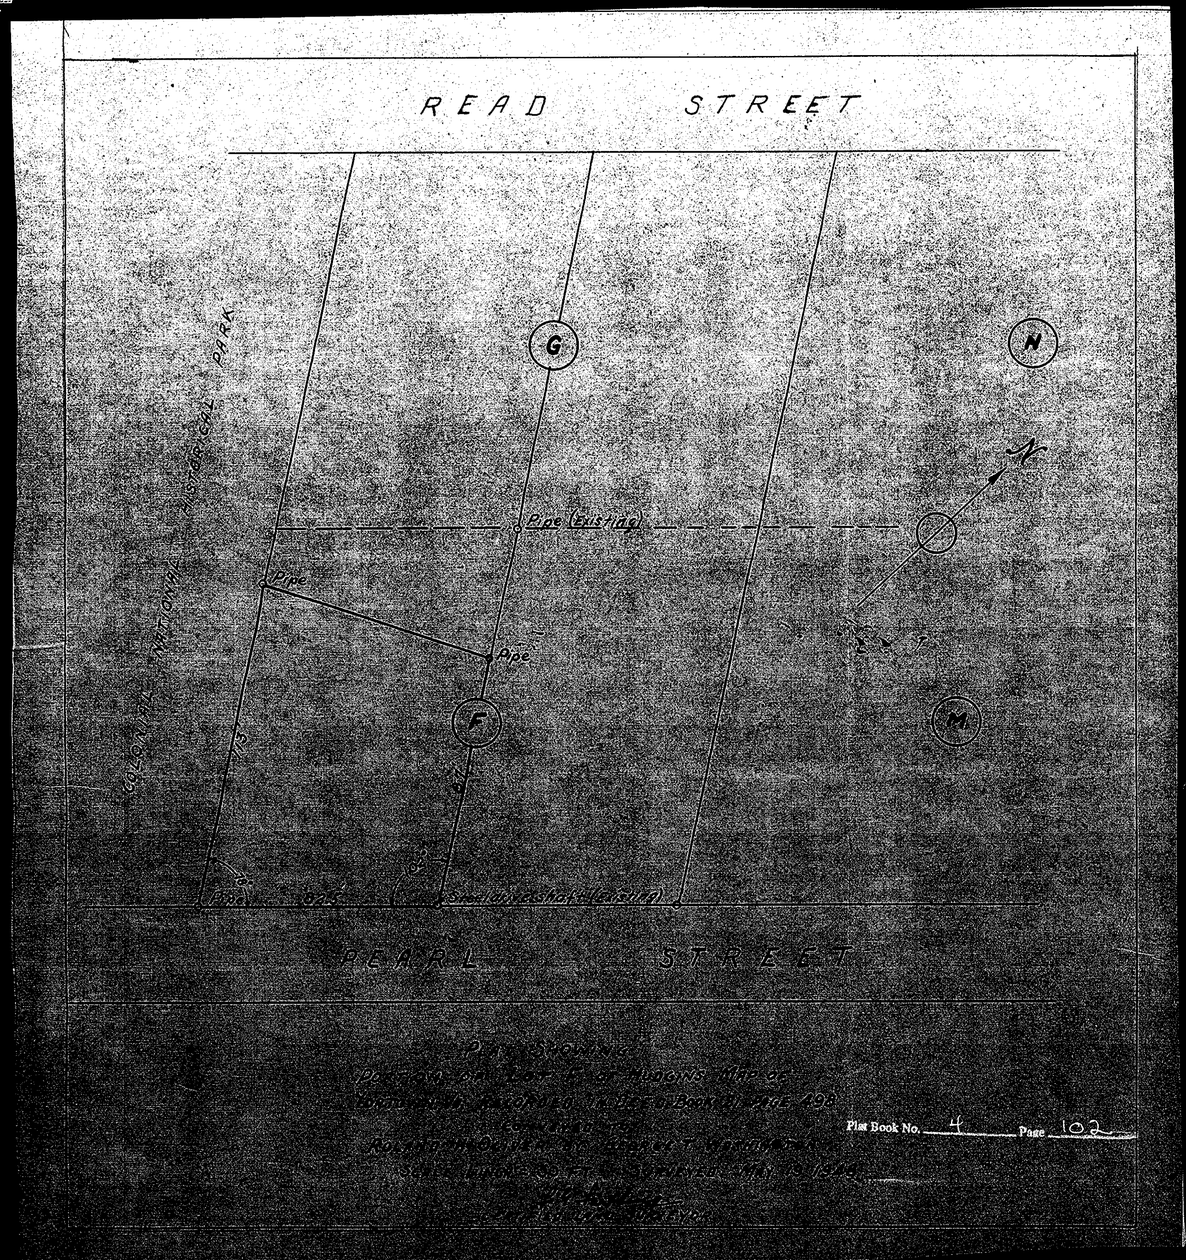
READ STREET
PEARL STREET
COLONIAL NATIONAL HISTORICAL PARK
G
N
F
M
Pipe (Existing)
Pipe
Pipe
Pipe
Steel drive shaft (Existing)
PLAT SHOWING
PORTION OF LOT F OF HUDGINS MAP OF
FORTEVIEW, RECORDED IN DEED BOOK 81 PAGE 498
COMMENCED TO
ROLAND H. OLIVER AT BEGINNING
SCALE 1 INCH = 50 FT. SURVEYED MAY 19 1948
Plat Book No. 4 Page 102

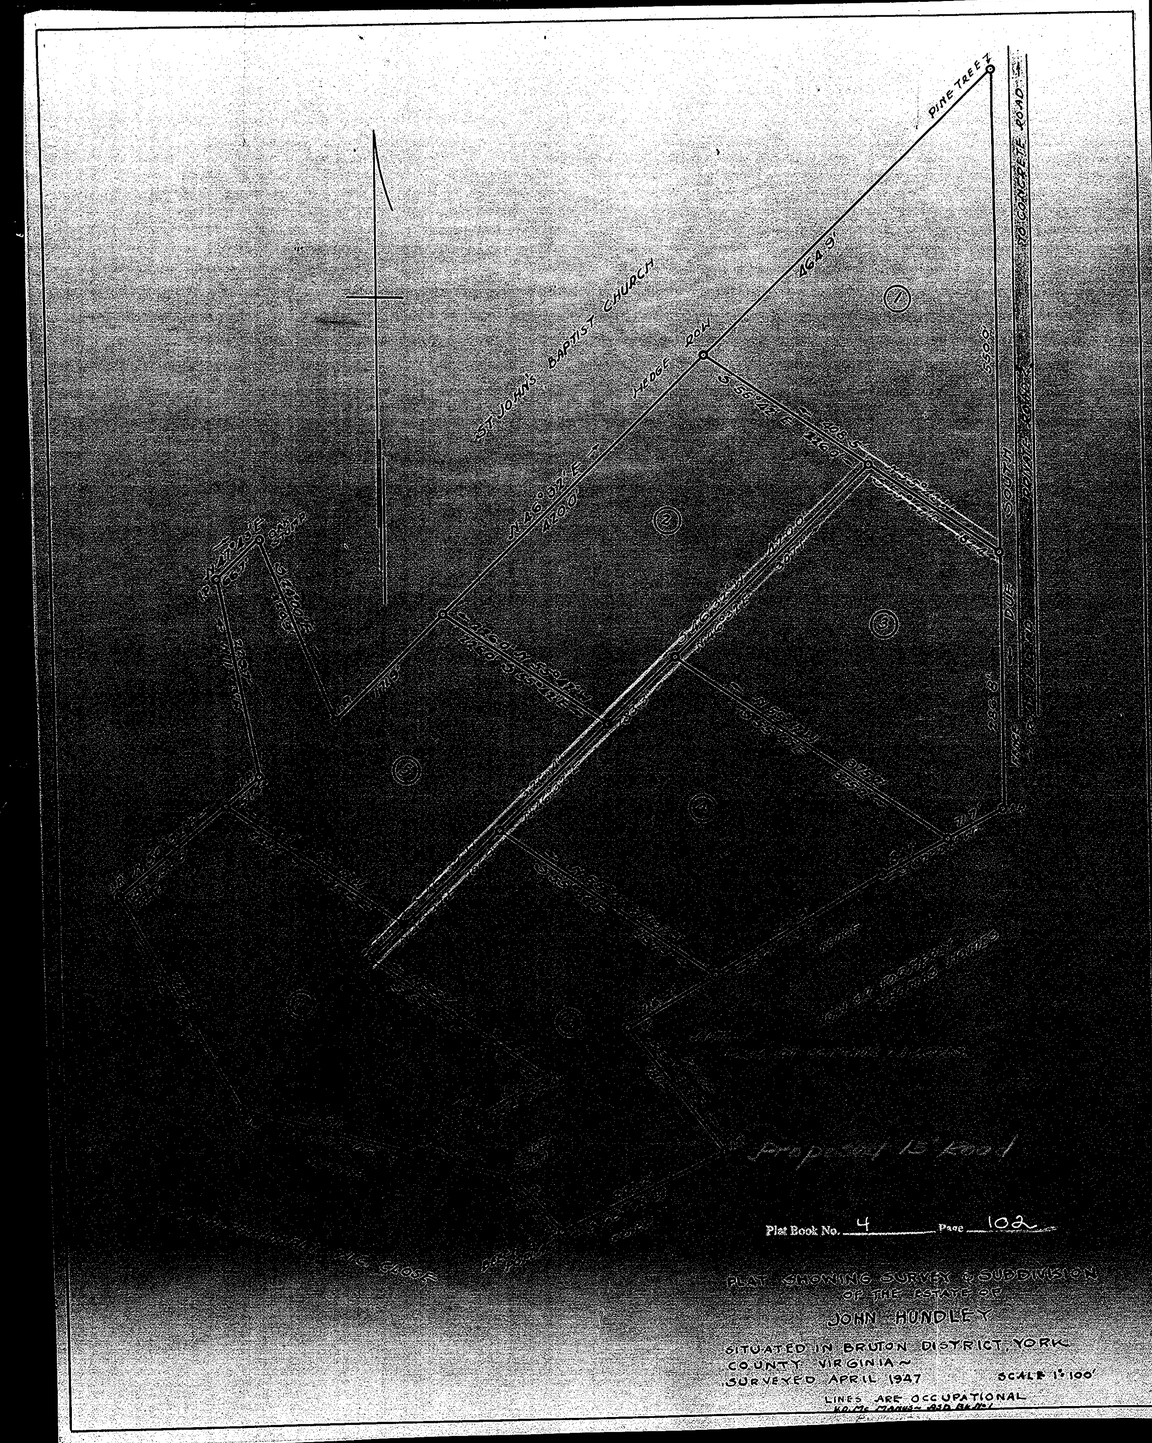
PINE TREE
ST. JOHN'S BAPTIST CHURCH
HEDGE ROW
464.9'
SOUTH
DUE
TO CONCRETE ROAD
Proposed 15' Road
Plat Book No. 4 Page 102
PLAT SHOWING SURVEY & SUBDIVISION
OF THE ESTATE OF
JOHN HUNDLEY
SITUATED IN BRUTON DISTRICT, YORK
COUNTY VIRGINIA
SURVEYED APRIL 1947
SCALE 1" = 100'
LINES ARE OCCUPATIONAL