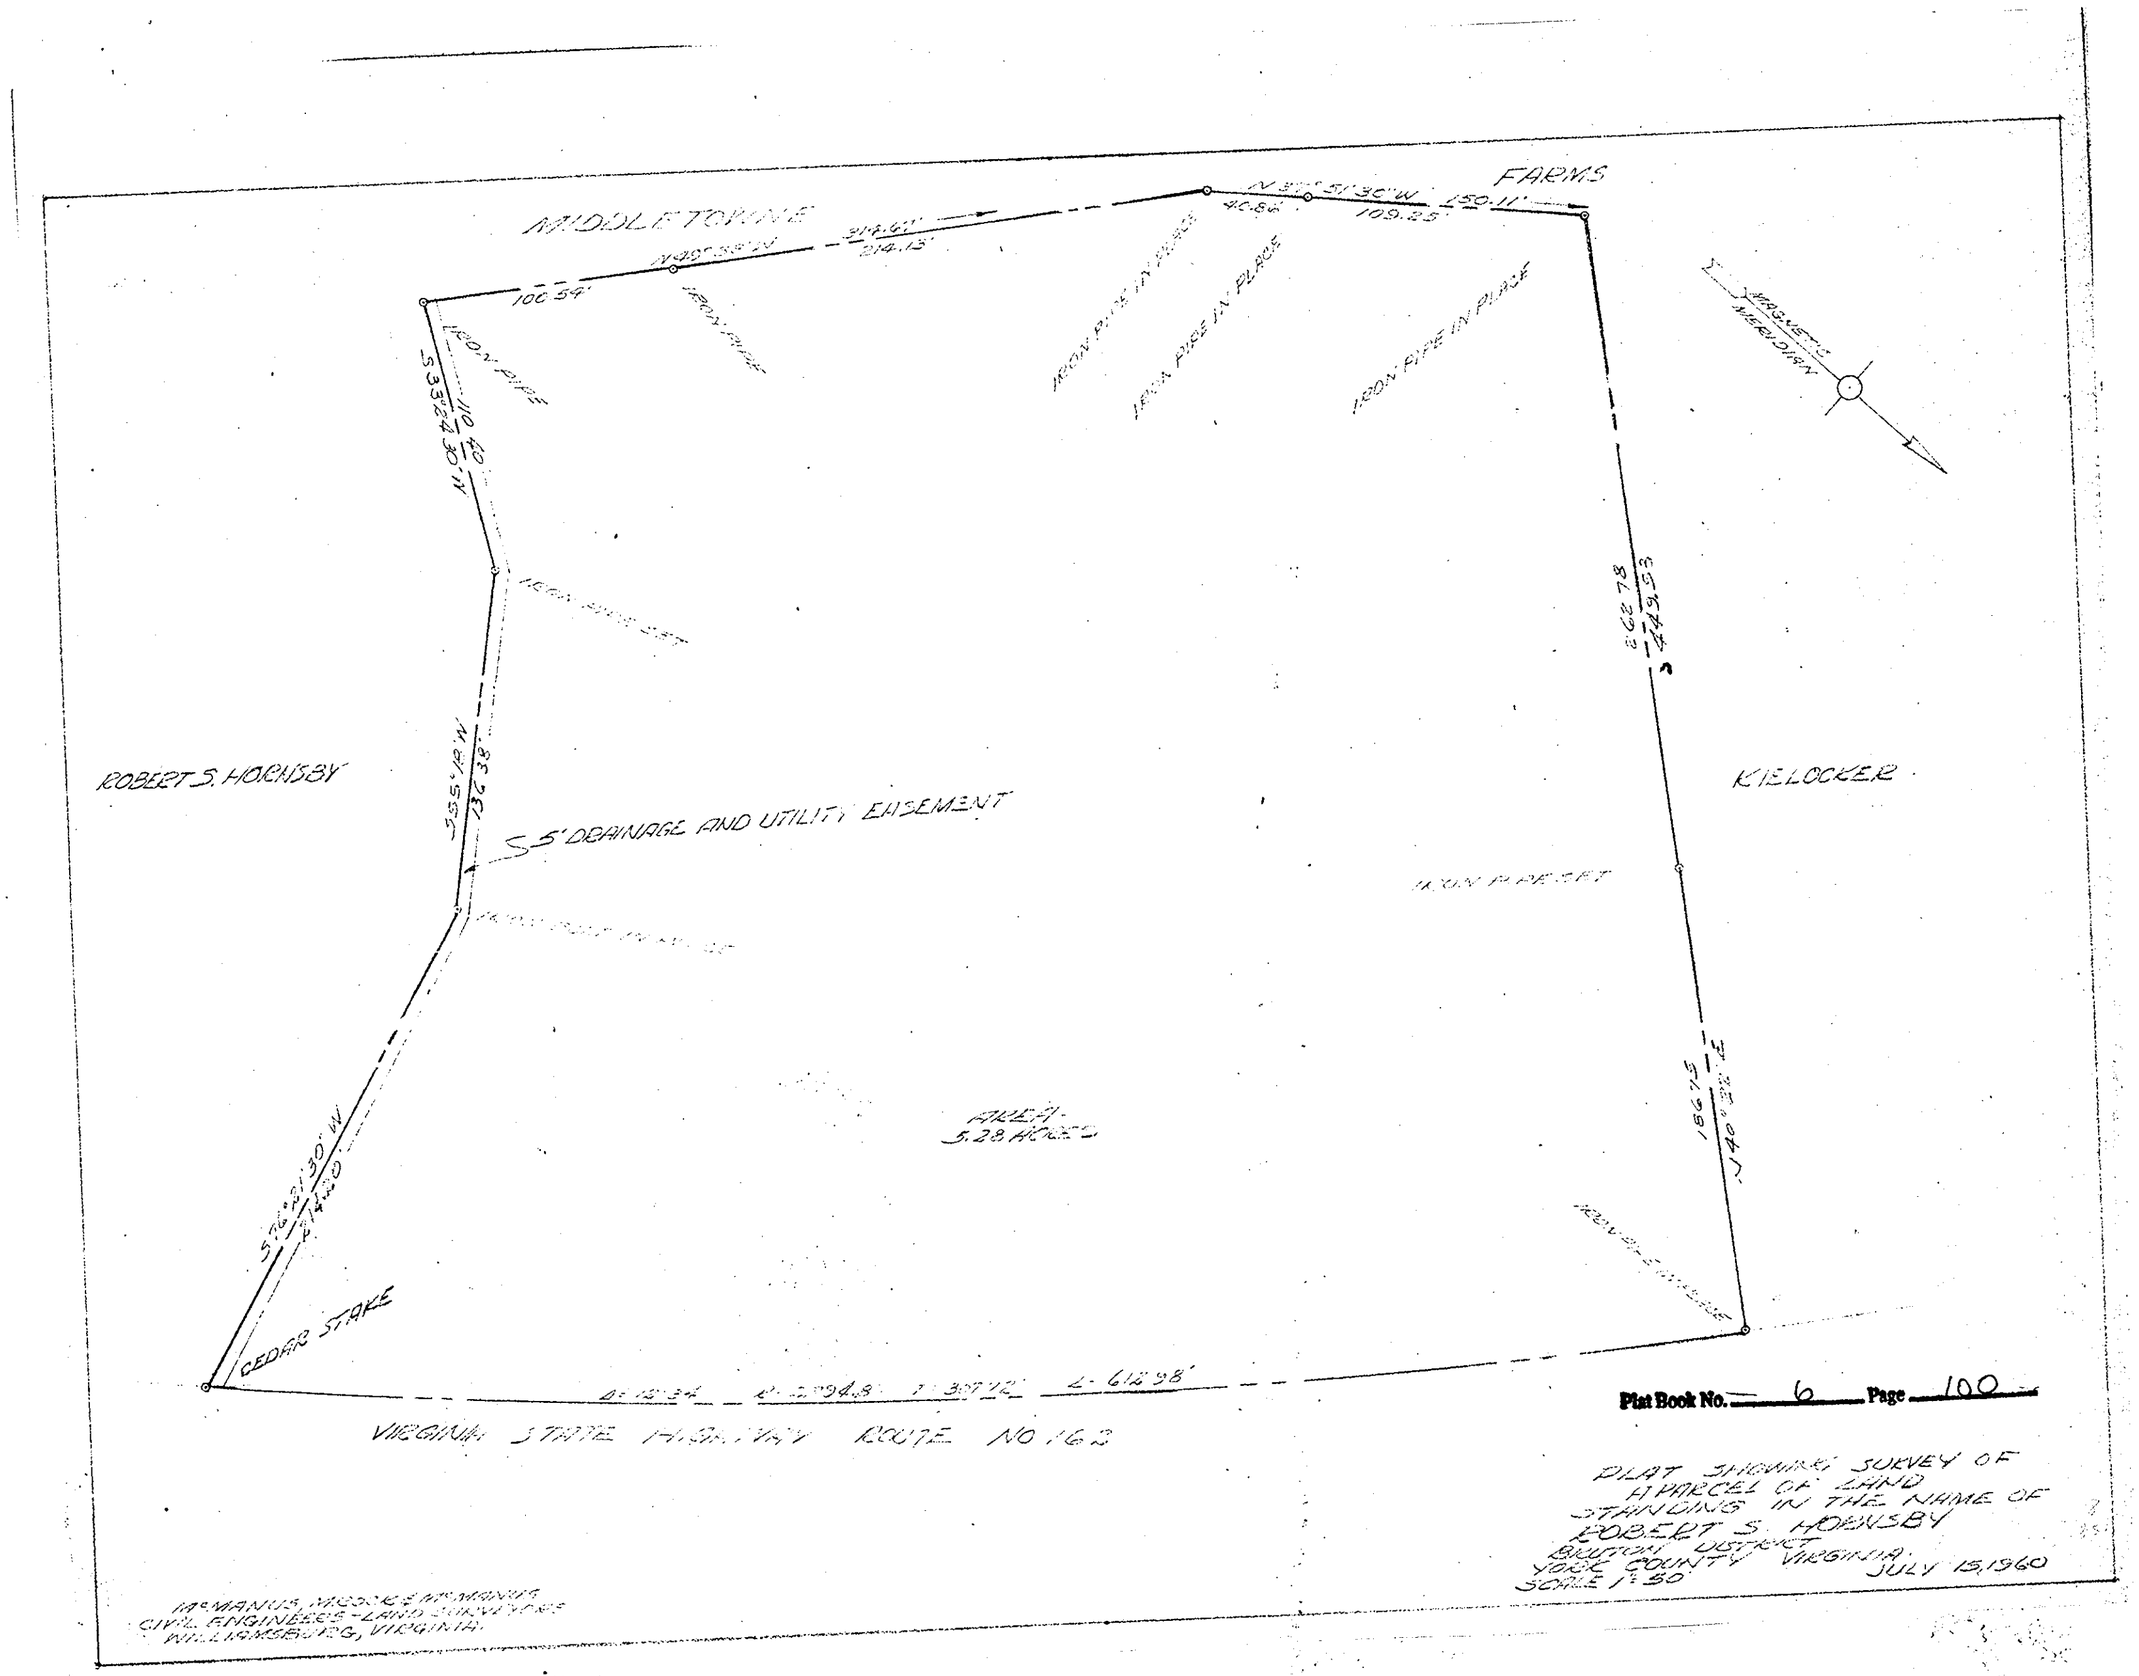
MIDDLETOWNE
FARMS
N 37° 51' 30" W
150.11'
109.25'
40.86'
N 49° 38' W
314.61'
214.13'
100.54'
IRON PIPE
IRON PIPE IN PLACE
IRON PIPE IN PLACE
IRON PIPE IN PLACE
MAGNETIC MERIDIAN
S 33° 24' 30" W
110.40'
IRON PIPE SET
S 55° 18' W
136.38'
ROBERT S. HORNSBY
5' DRAINAGE AND UTILITY EASEMENT
KIELOCKER
IRON PIPE SET
AREA
5.28 ACRES
S 76° 21' 30" W
214.20'
CEDAR STAKE
N 40° 32' E
186.75'
L = 612.98'
VIRGINIA STATE HIGHWAY ROUTE NO 162
Plat Book No. 6 Page 100
PLAT SHOWING SURVEY OF
A PARCEL OF LAND
STANDING IN THE NAME OF
ROBERT S. HORNSBY
BRUTON DISTRICT
YORK COUNTY VIRGINIA
SCALE 1:50
JULY 15, 1960
McMANUS, MROCK & McMANUS
CIVIL ENGINEERS - LAND SURVEYORS
WILLIAMSBURG, VIRGINIA