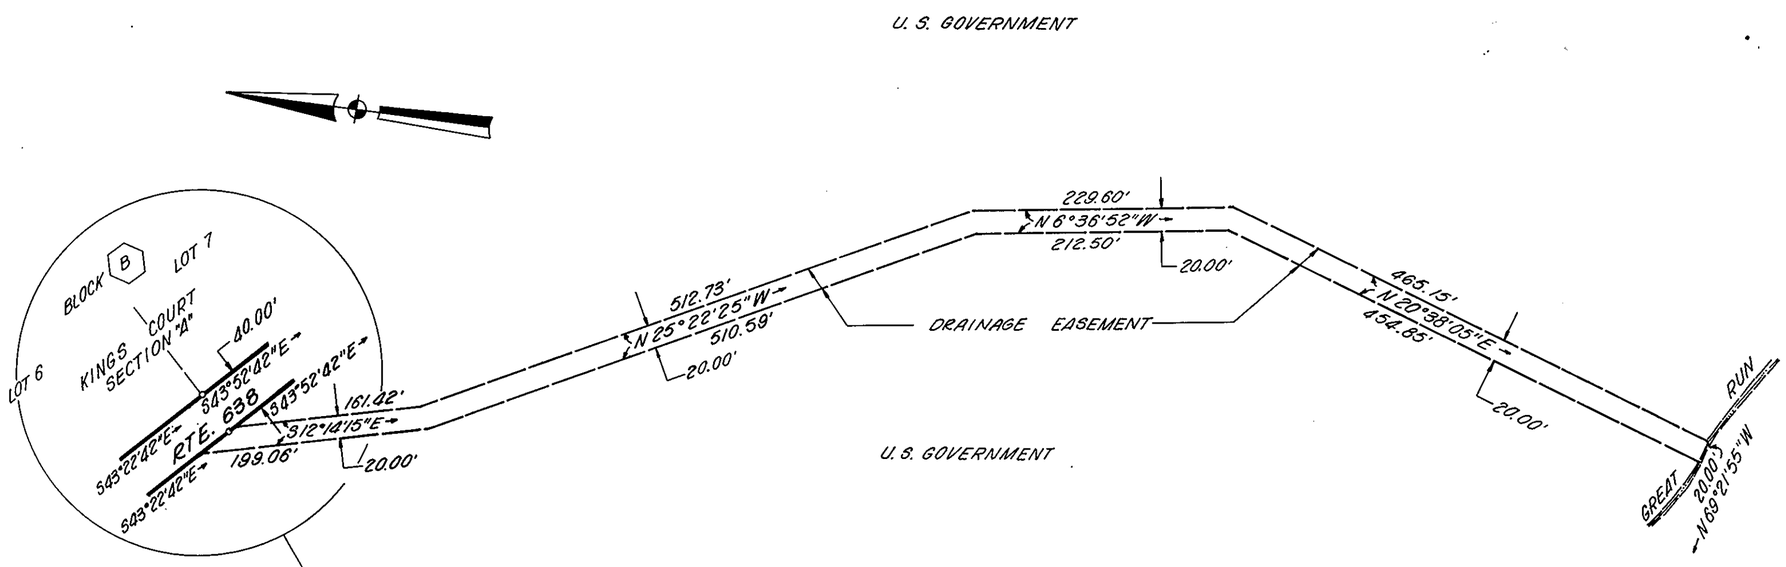

APPROVED
YORK COUNTY BOARD OF SUPERVISORS
BY William P Larus
PLAT APPROVING AGENT.
DATE 4-16-73
VARIATIONS APPROVED
DATE

COMMONWEALTH OF VIRGINIA
WILLIAM F. CLARK, JR.
CERTIFICATE NO.
423
CERTIFIED LAND SURVEYOR

William F. Clark Jr.

Filed in the Clerk's Office, Circuit Court, York Co., Va.
the 10th day of April 1973
Teste:
MELVILLE I. BRYANT, Clerk
Edith H. Elliott D. C.

P.B. #8 p. 394

KINGS COURT

SECTION "A"

YORK COUNTY, VIRGINIA

PREPARED BY

AMERICAN ENGINEERS RICHMOND, VIRGINIA
WILLIAM F. CLARK, JR., C.L.S.

DATE: NOV. 29, 1972
J.N. 7221-D

SCALE: 1"=100'
F.N. 340

SHEET 3 of 3