SUBDIVISION OF QULENSWOOD SECTION TWO

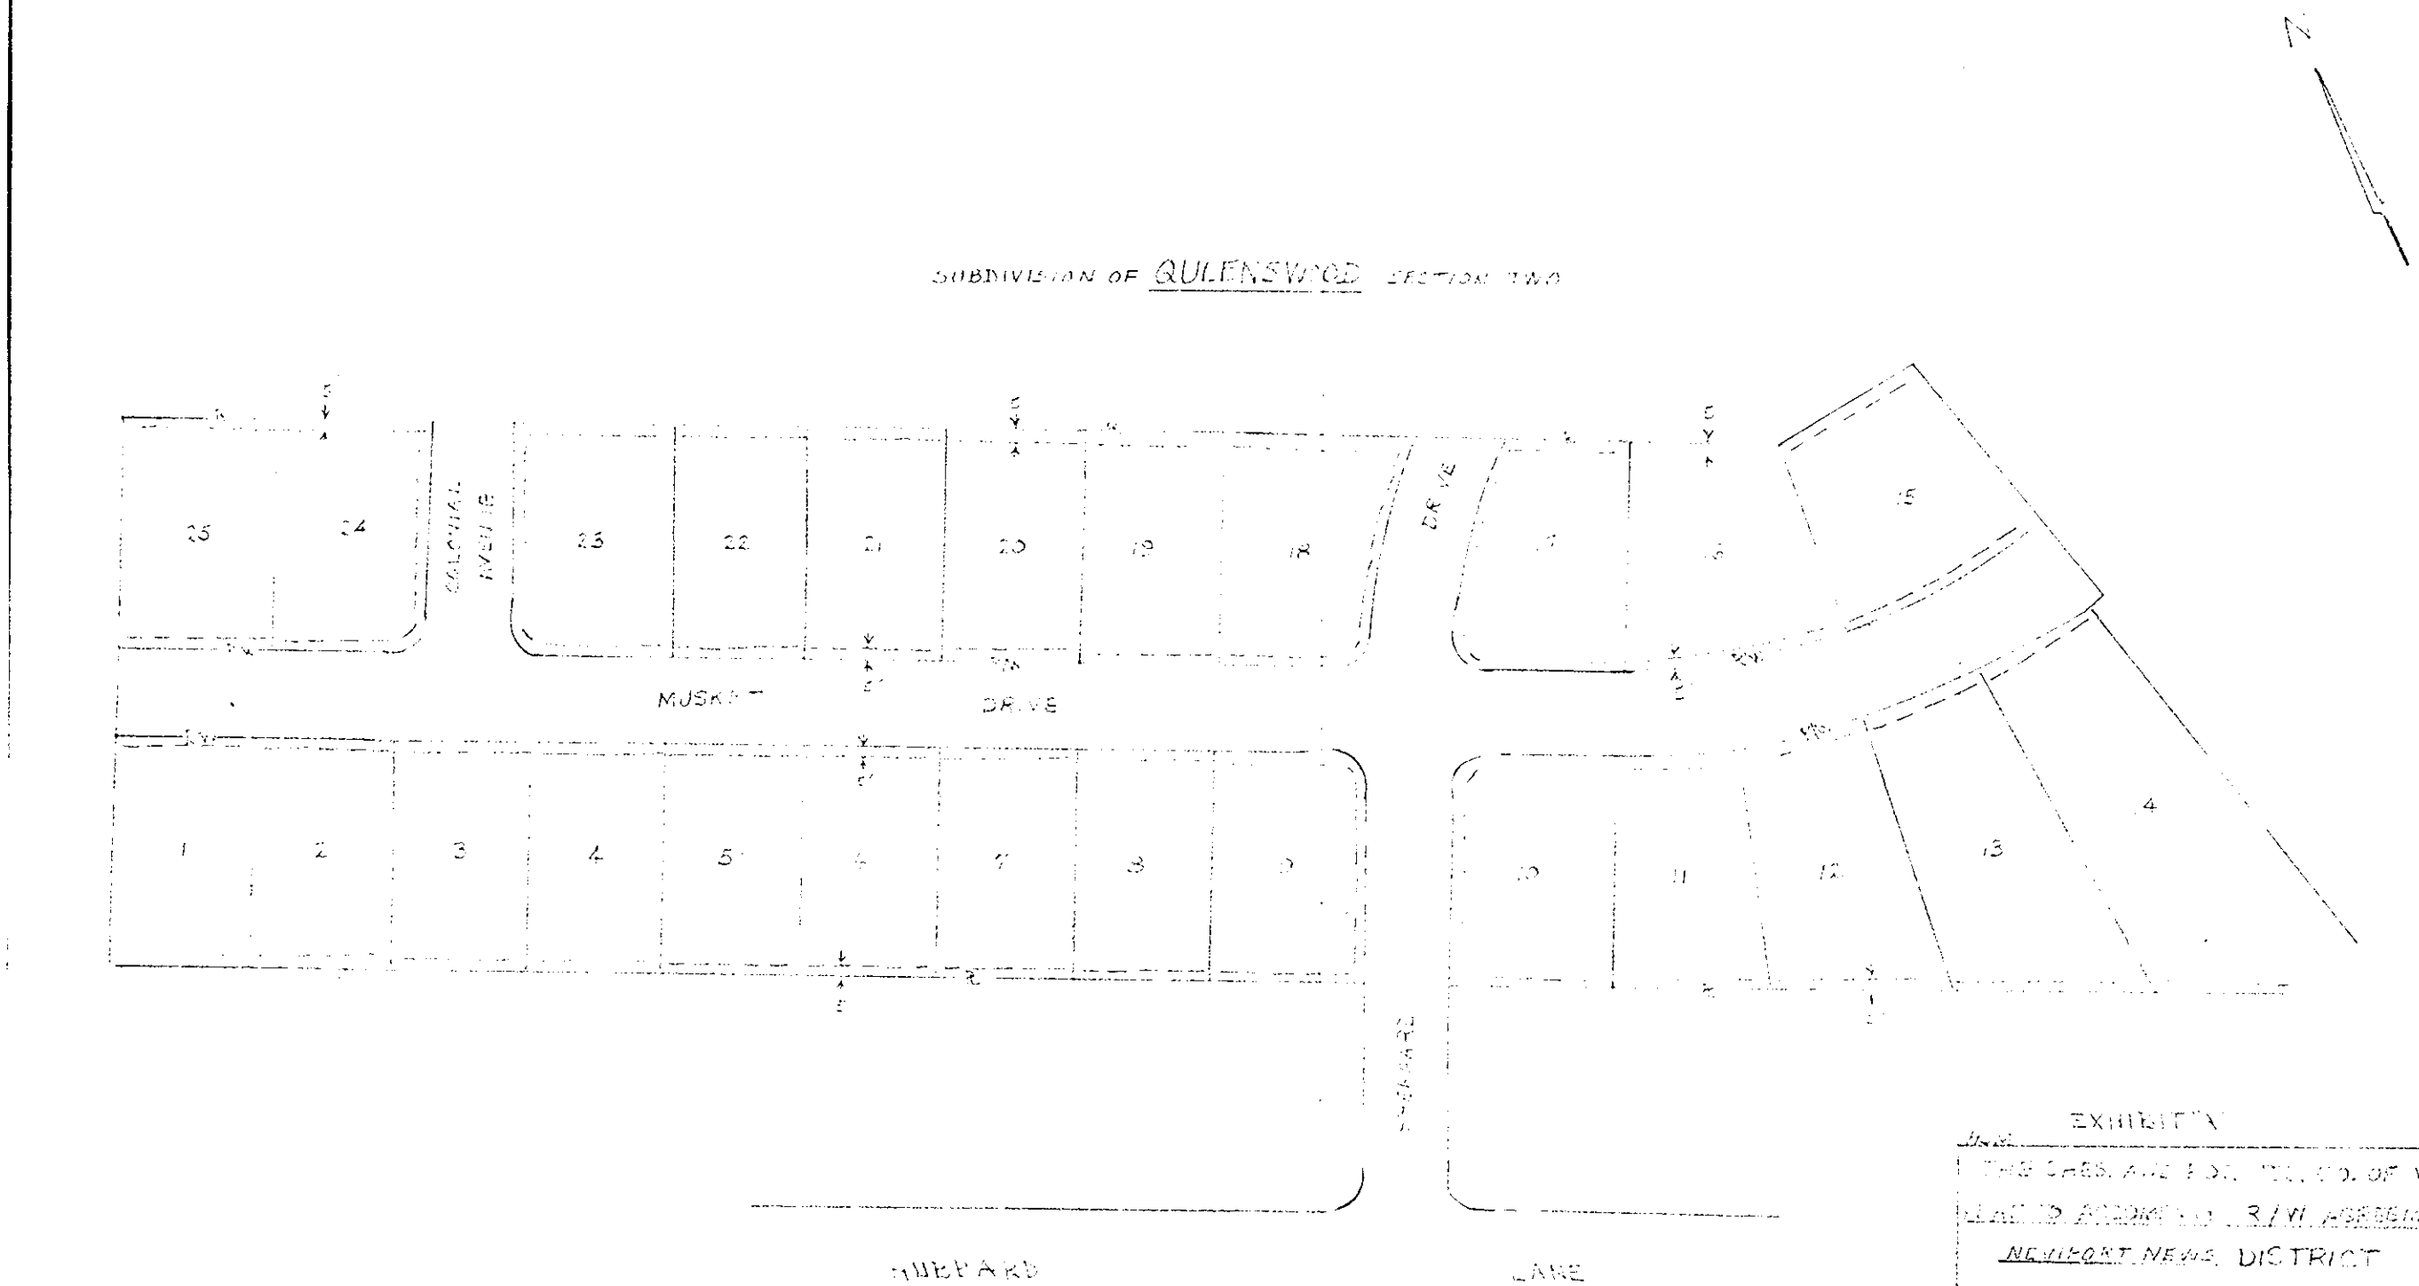

EXHIBIT "A"

THE CHES. AND POT. TEL. CO. OF VA.	
PLAT TO ACCOMPANY R/W AGREEMENT	
NEWPORT NEWS DISTRICT	
DISTRICT	BRUTON
COUNTY	YORK
PERMIT NO.	BC 353346-R

DB 308, Page 224.

Plat Book No. 9 Page 195

Filed in the Clerk's Office, Circuit Court, York Co., Va.
the 5th day of December 1977

Teste:

Edith M. Elliott, Clerk

[signature] D. C.

BURIED CABLE CATEGORY

	URBAN
	OTHER
	SEE LIMITS

— — — DENOTES CENTER LINE OF 10' RIGHT OF WAY