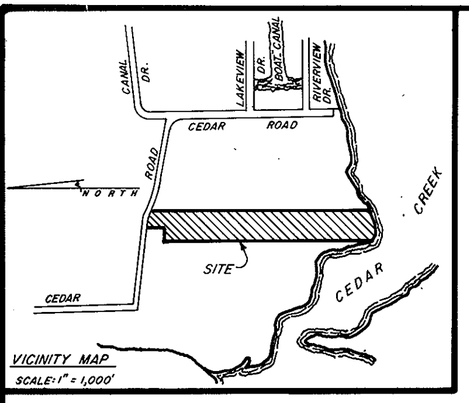

VICINITY MAP
SCALE: 1" = 1,000'

SUBDIVISION PLAT OF THE PROPERTY OF WILLIAM ELLISON AND MARY EVELYN HOLLOWAY

CITY OF POQUOSON, VIRGINIA

116

JOHNSON · BAIRD AND ASSOCIATES
1538 WEST QUEEN STREET — HAMPTON, VIRGINIA — 23669

SCALE: 1" = 100'	DATE JULY 3, 1989	SHEET 1
	FILE NO. 88-162	OF 1

COMMONWEALTH OF VIRGINIA
ROLAND B. BAIRD
(LICENSE) No 1227
LAND SURVEYOR

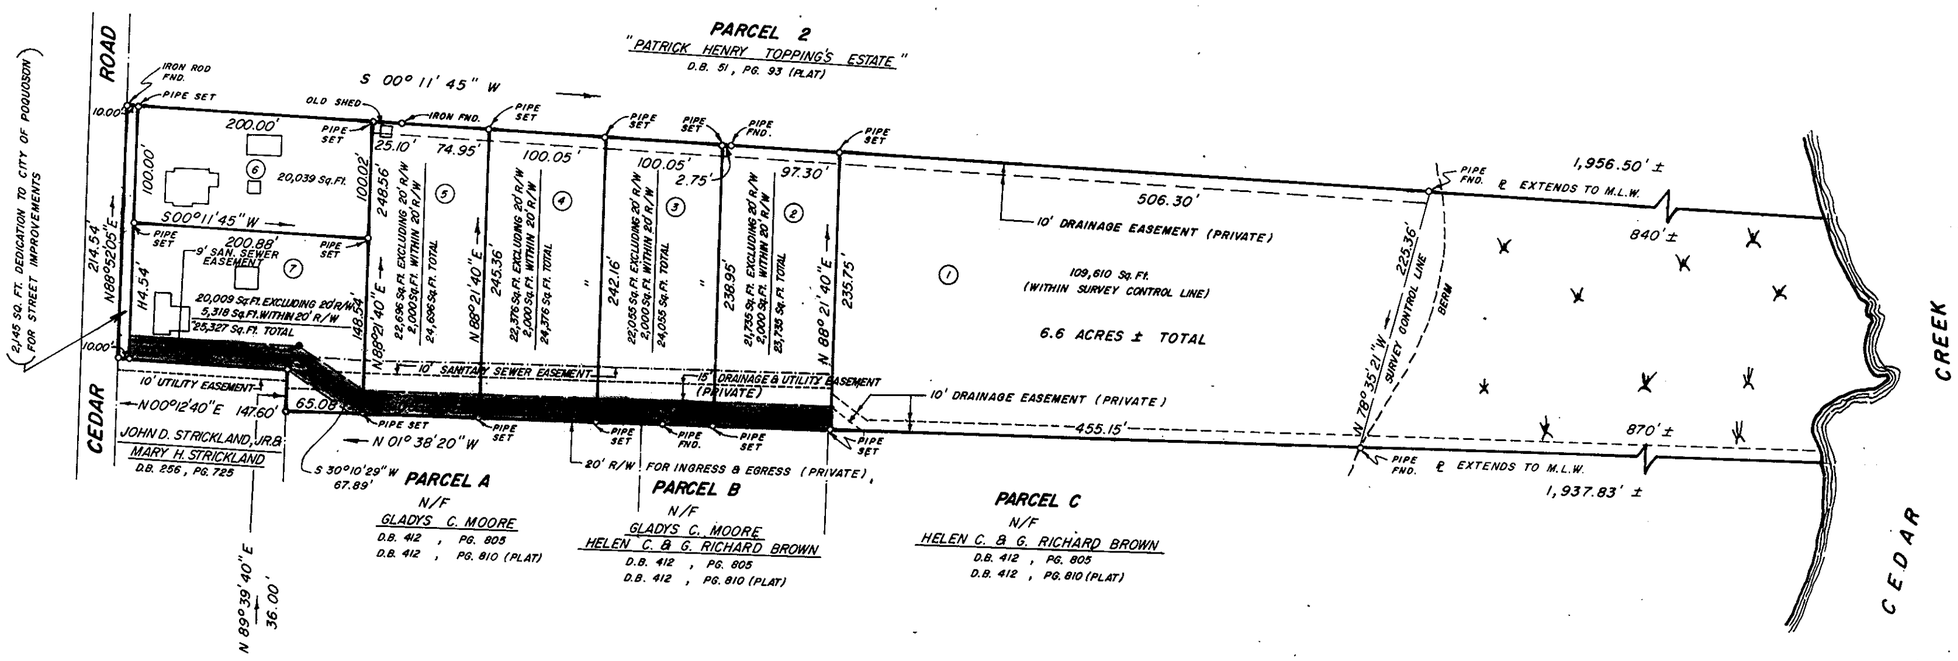

THIS SUBDIVISION IS WITH THE FREE CONSENT AND IN ACCORDANCE WITH THE DESIRES OF THE UNDERSIGNED OWNERS AND PROPRIETORS.

Mary Jane Strickland

STATE OF VIRGINIA,
COUNTY OF YORK TO WIT:
IN THE CLERK'S OFFICE OF THE CIRCUIT COURT FOR THE COUNTY OF YORK, ON THIS 24th DAY OF October 1989, THIS MAP WAS PRESENTED AND ADMITTED TO RECORD AS THE LAW DIRECTS IN PLAT BOOK 11, PAGE 116.

TESTE NANCY S. KANE, CLERK
CLERK

BY Carol Brosselmier
DEPUTY CLERK 9:46 a.m.

STATE OF VIRGINIA,
CITY OF POQUOSON TO WIT:
I, Mary J. Insley, A NOTARY PUBLIC IN AND FOR THE COUNTY AND STATE AFORESAID, DO HEREBY CERTIFY THAT THE PERSON WHOSE NAME IS SIGNED TO THE FOREGOING WRITING, HAVING DULY ACKNOWLEDGED THE SAME BEFORE ME IN MY COUNTY AND STATE AFORESAID. GIVEN UNDER MY HAND THIS 16th DAY OF OCTOBER, 1989.

Mary J. Insley
NOTARY PUBLIC
MY COMMISSION EXPIRES January 27, 1992

APPROVED FOR THE CITY OF POQUOSON

CITY MANAGER

10-22-89
DATE