Plat Book No. 11 Page 315

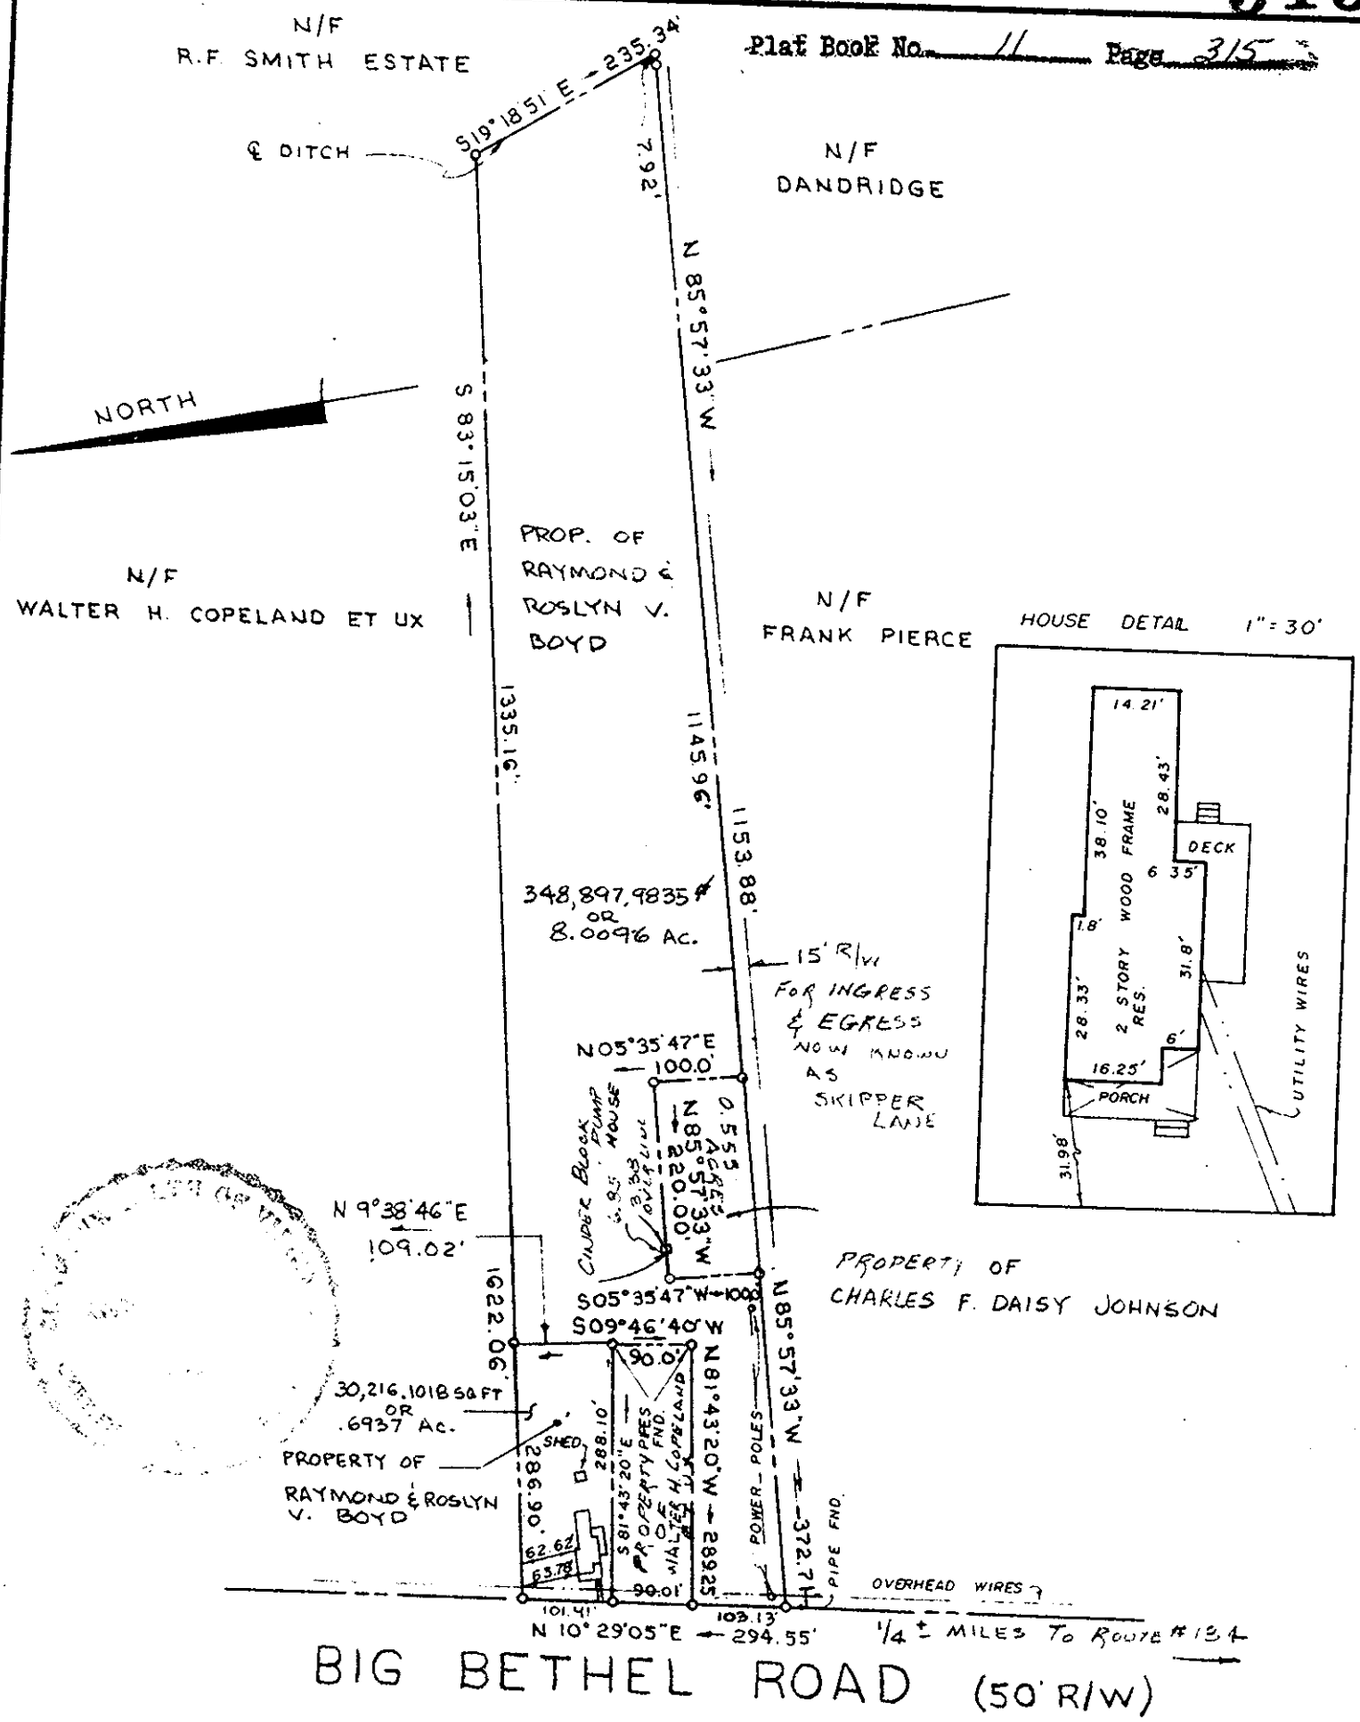

3410 BIG BETHEL ROAD

TO ALL PARTIES INTERESTED IN TITLE TO PREMISES SURVEYED: I HEREBY CERTIFY THAT ON JAN. 4, 1988 I SURVEYED THE PROPERTY SHOWN ON THIS PLAT, AND THAT THE TITLE LINES AND THE WALLS OF THE BUILDINGS ARE AS SHOWN ON THIS PLAT.

THE BUILDINGS STAND STRICTLY WITHIN THE TITLE LINES AND THERE ARE NO ENCROACHMENTS OF OTHER BUILDINGS ON THE PROPERTY EXCEPT AS SHOWN.

CERTIFIED LAND SURVEYOR

PLAT OF THE PROPERTY OF
RAYMOND & ROSLYN V. BOYD

FORMERLY PROPERTY OF
C K SAUNDERS
CONTAINING 8.703 Acres
LOCATED ON BIG BETHEL RD.
YORK COUNTY, VA.

BECOUVARAKIS AND ASSOC.
LAND SURVEYING
HAMPTON, VIRGINIA

Scale: 1" = 200'

F.B. 227 Pg 69

Date: JAN. 4, 1988

J82113