STATE OF VIRGINIA COUNTY OF YORK
IN THE CLERK'S OFFICE OF THE CIRCUIT COURT FOR THE COUNTY OF YORK, THE ____ DAY OF _____, 1989, THIS PLAT WAS PRESENTED AND ADMITTED TO RECORD AS THE LAW DIRECTS IN PLAT BOOK ____, PAGE ____.

TESTE: _____, CLERK

BY: _____, D.C.

Filed in the Clerk's Office, Circuit Court, York Co., Va. the 2nd day of June 1992
Teste: Nancy B. Kane, Clerk
Carol Grossheuser D.C.

SEE SHEET 1 FOR NOTES

Plat Book No. 11 Page 468

VIRGINIA:
IN THE CLERK'S OFFICE OF THE CITY OF NEWPORT NEWS, THE ____ DAY OF _____, 1989, THIS PLAT WAS PRESENTED AND ADMITTED TO RECORD AS THE LAW DIRECTS IN PLAT BOOK ____, AT PAGE ____.

TESTE: _____, CLERK

MATCH LINE - SEE SHEET 34 OF 63

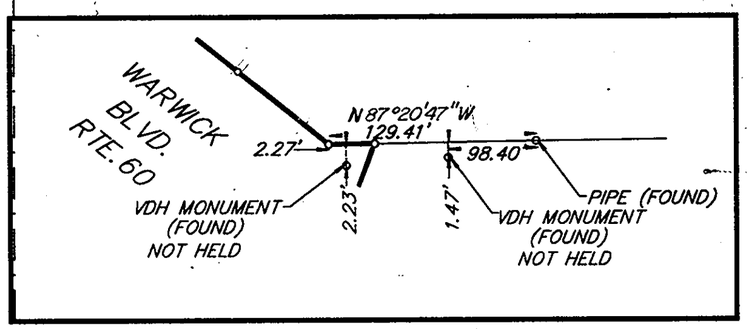

INSERT - NOT TO SCALE

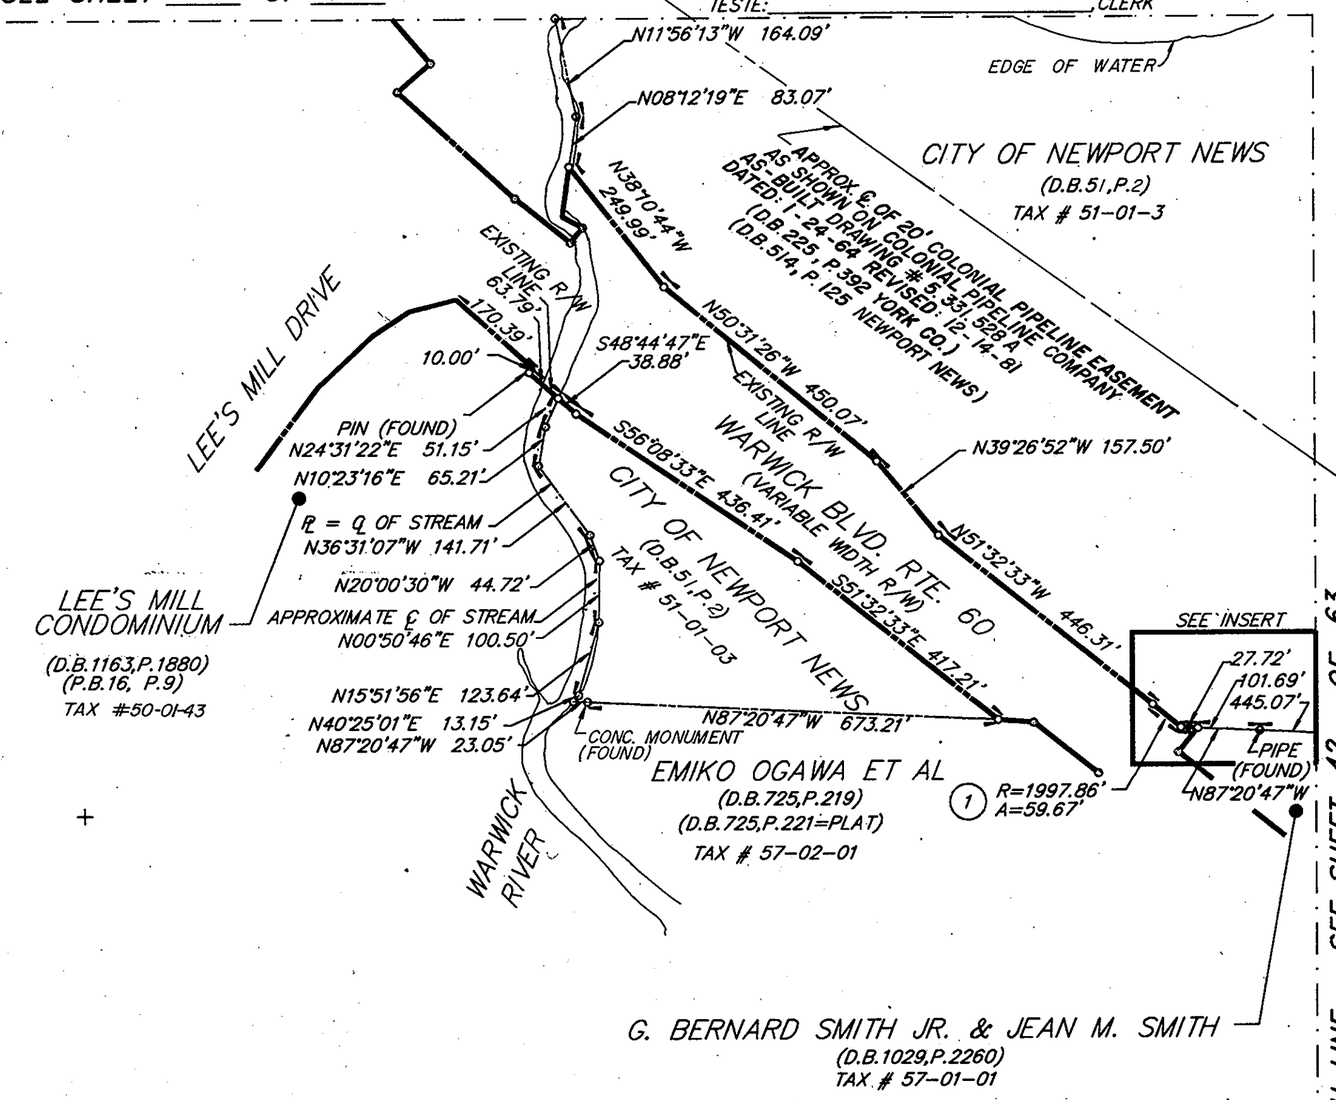

MATCH LINE - SEE SHEET 42 OF 63

COMMONWEALTH OF VIRGINIA
Raymond R. Whitehurst, Jr.
No. 1611
12-9-89
LAND SURVEYOR

SCALE: 1"=200' APRIL 6, 1989

0 100 200 300 400 600 800 FEET

GRAPHIC SCALE

CURVE TABLE						
NO.	DELTA	RADIUS	ARC	TANGENT	CHORD	CH. BEARING
1	01°42'41"	1997.86'	59.67'	29.84'	59.67'	N 50°41'13" W

DWG. NO. 90-C-11
DWG. FILE NO. HA-1457 (SHEET 41 OF 63)
PRINT FILE NO. N-8141