191

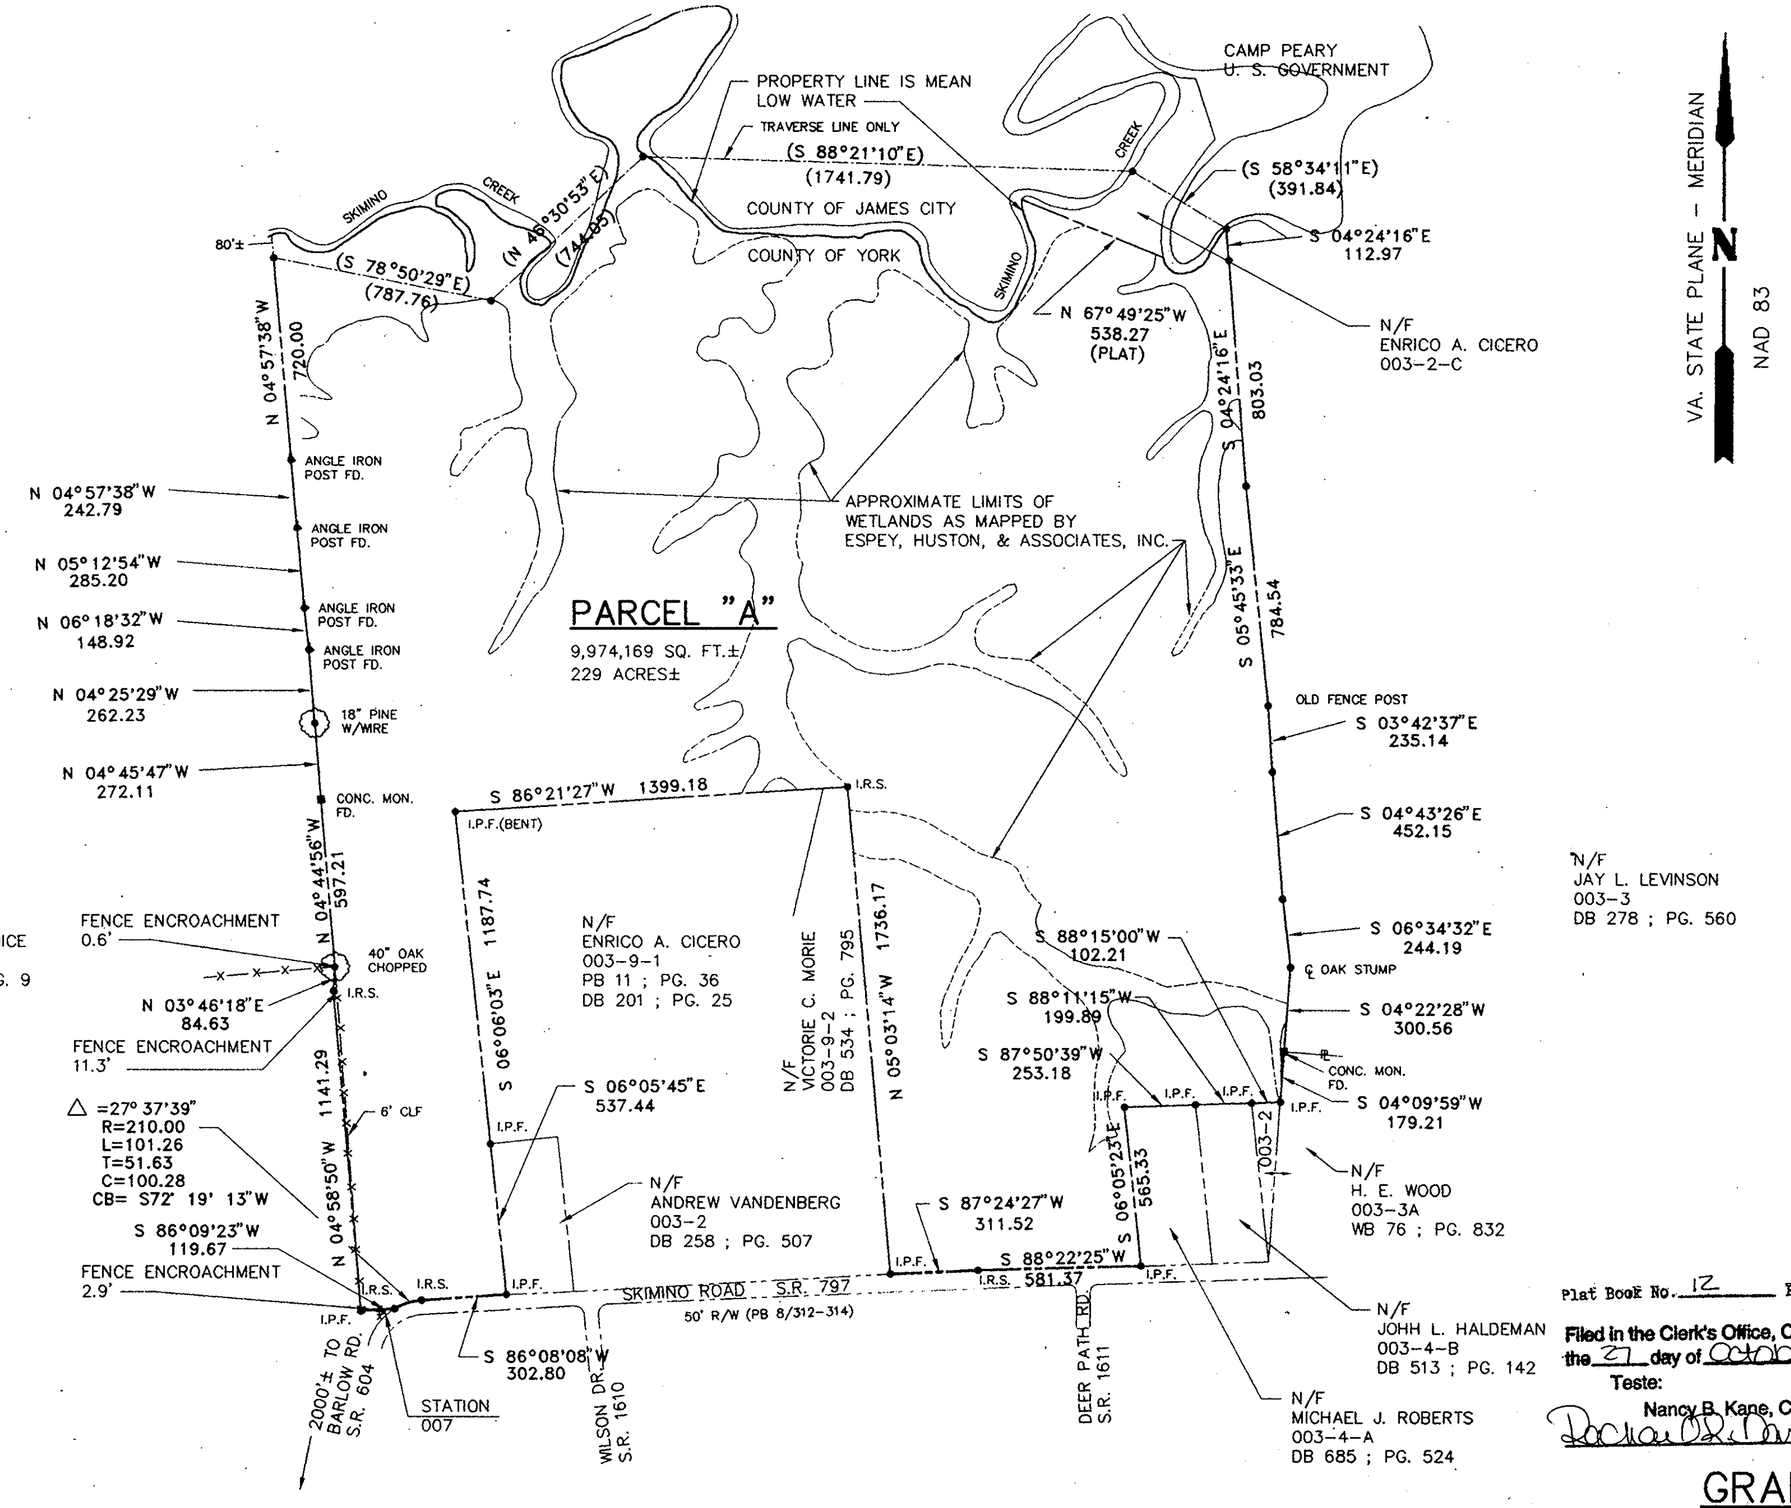

Plat Book No. 12 Page 304

Filed in the Clerk's Office, Circuit Court, York Co., Va.
the 27 day of October 1995
Teste: 11:50 AM
Nancy B. Kane, Clerk
DC

NOTE:
1. THE BOUNDARY SURVEY IS BASED ON A CURRENT FIELD SURVEY.

GRAPHIC SCALE
400' 0' 400' 1200'

1 OF 1

COMMISSION NO. 1941120

DJG
ENGINEERS · ARCHITECTS · SURVEYORS
INTERIOR DESIGNERS · PLANNERS
P.O. BOX 3505 WILLIAMSBURG, VIRGINIA 23187
(804)253-0673 (804)874-5015

DATE 9-22-95 | DESIGNED TCS | DRAWN LBA | SCALE 1"=400'

COMMONWEALTH OF VIRGINIA
THOMAS C. SUBLETT
No. 1886
9/22/95
LAND SURVEYOR

REF. DB 250/568
DB 565/507 EASEMENT
PB 8/372
PB 8/413
PDB 258/507
PB 9/267

FB 166/1-50

A SURVEY OF PARCEL "A"
"PLAT OF THE PROPERTY OF ENRICO A. & ANNA LUCILLE CICERO"
STANDING IN THE NAME OF
JAMES-YORK LAND TRUST
TRUSTEE: RUTHERFORD C. LAKE, JR.
BRUTON DISTRICT YORK COUNTY, VIRGINIA