577

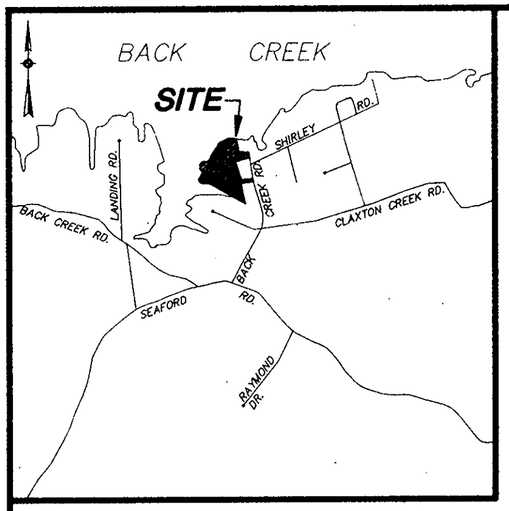

VICINITY MAP
SCALE 1"=2,000'

PLAT OF DIVISION OF THE PROPERTY OF
HILDA BOOTH AND FRANCES EDMONDSON

GRAFTON DISTRICT
YORK COUNTY, VIRGINIA
SCALE: 1"=100' DATE: MAY 31, 1995
REVISED APRIL 22, 1996
REVISED MAY 8, 1997
REVISED DECEMBER 4, 1997

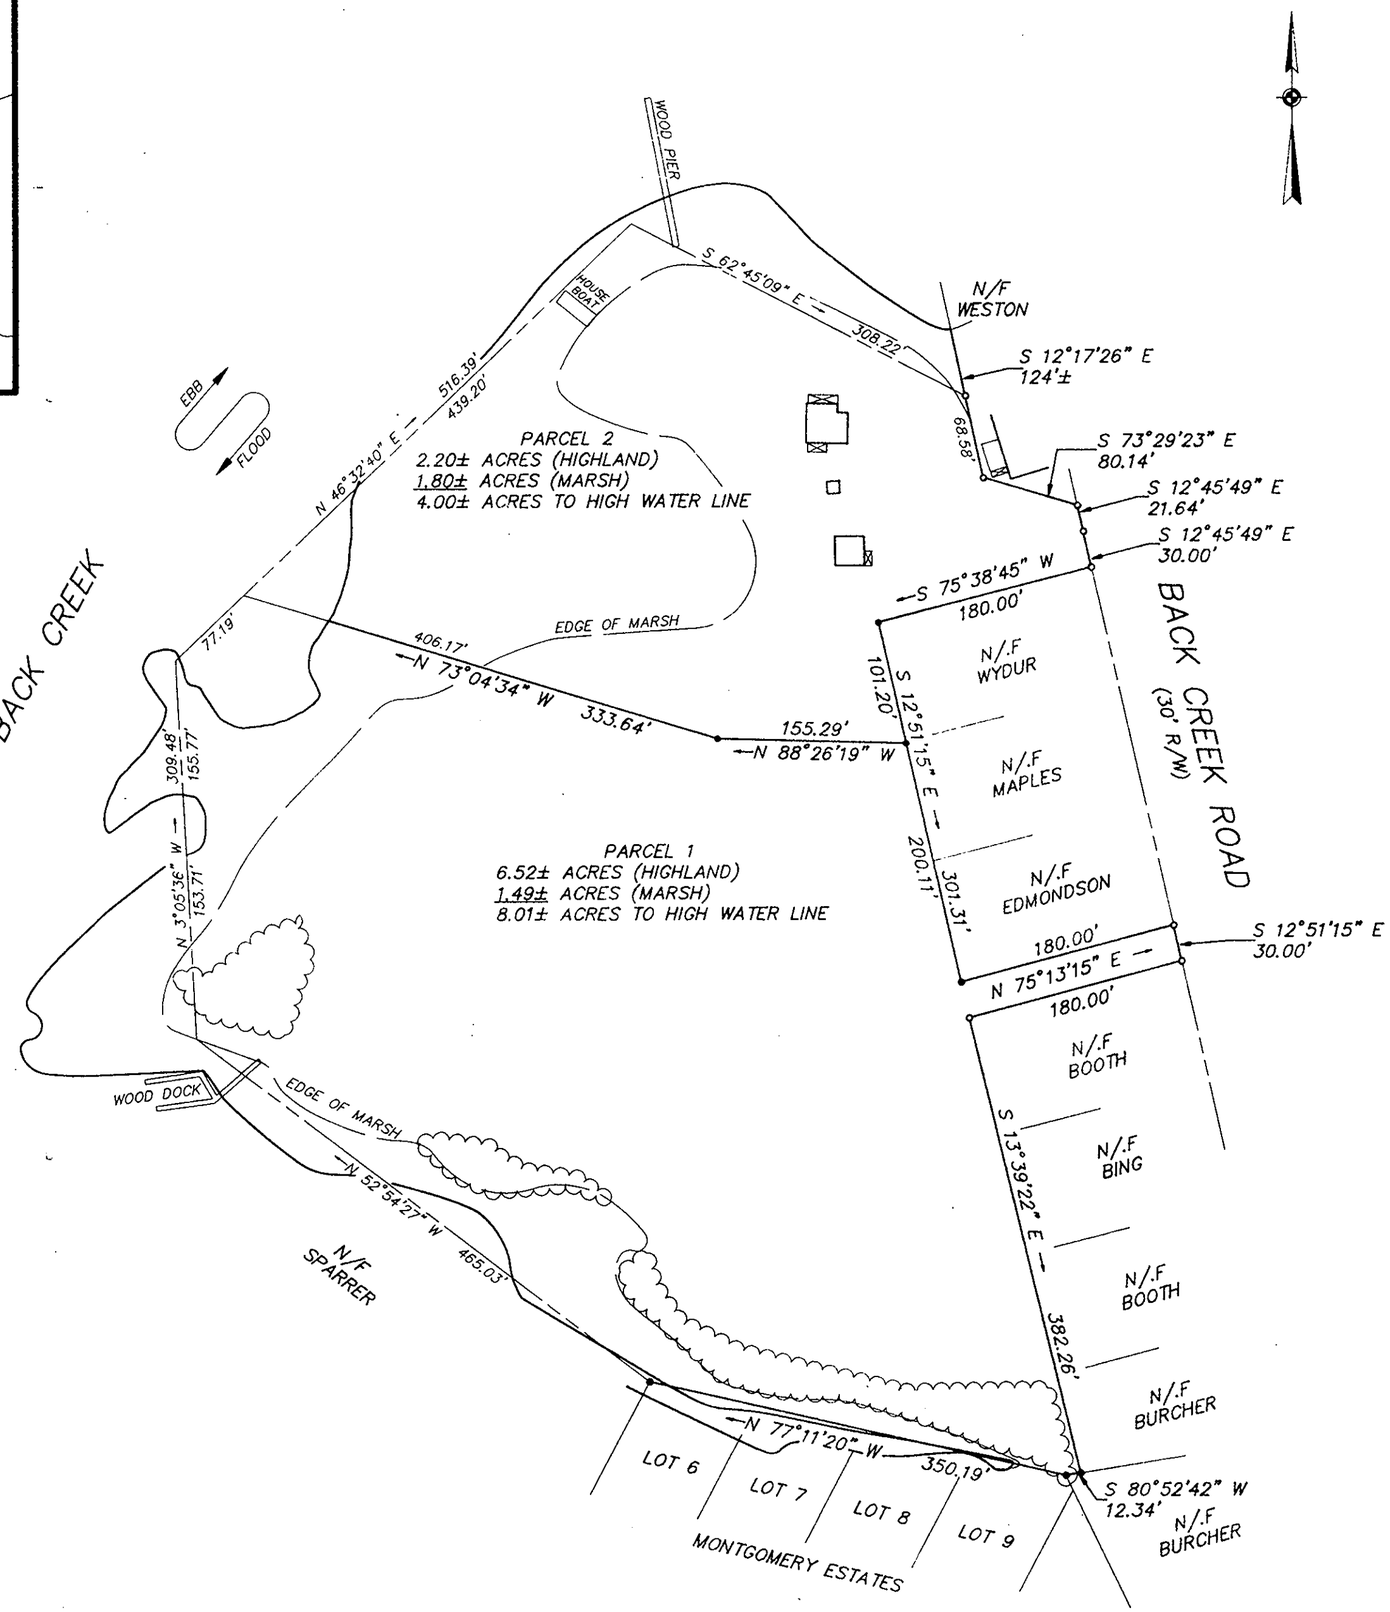

LEGEND

PIPE FOUND
ROD SET
TIE LINE

KELLER LAND SURVEYING, P.C.
753 D THIMBLE SHOALS BLVD.
NEWPORT NEWS, VIRGINIA

Deed Book 1011, Page 185.

Plat Book No. 12 Page 577

Filed in the Clerk's Office, Circuit Court, York Co.
the 4th day of May 1998 8:38 AM
Teste:
Nancy B. Kane, Clerk
D.C.

COMMONWEALTH OF VIRGINIA
12-04-97
EDWARD J. KELLER
No. 001018
LAND SURVEYOR

FILE: 95-068