103-195

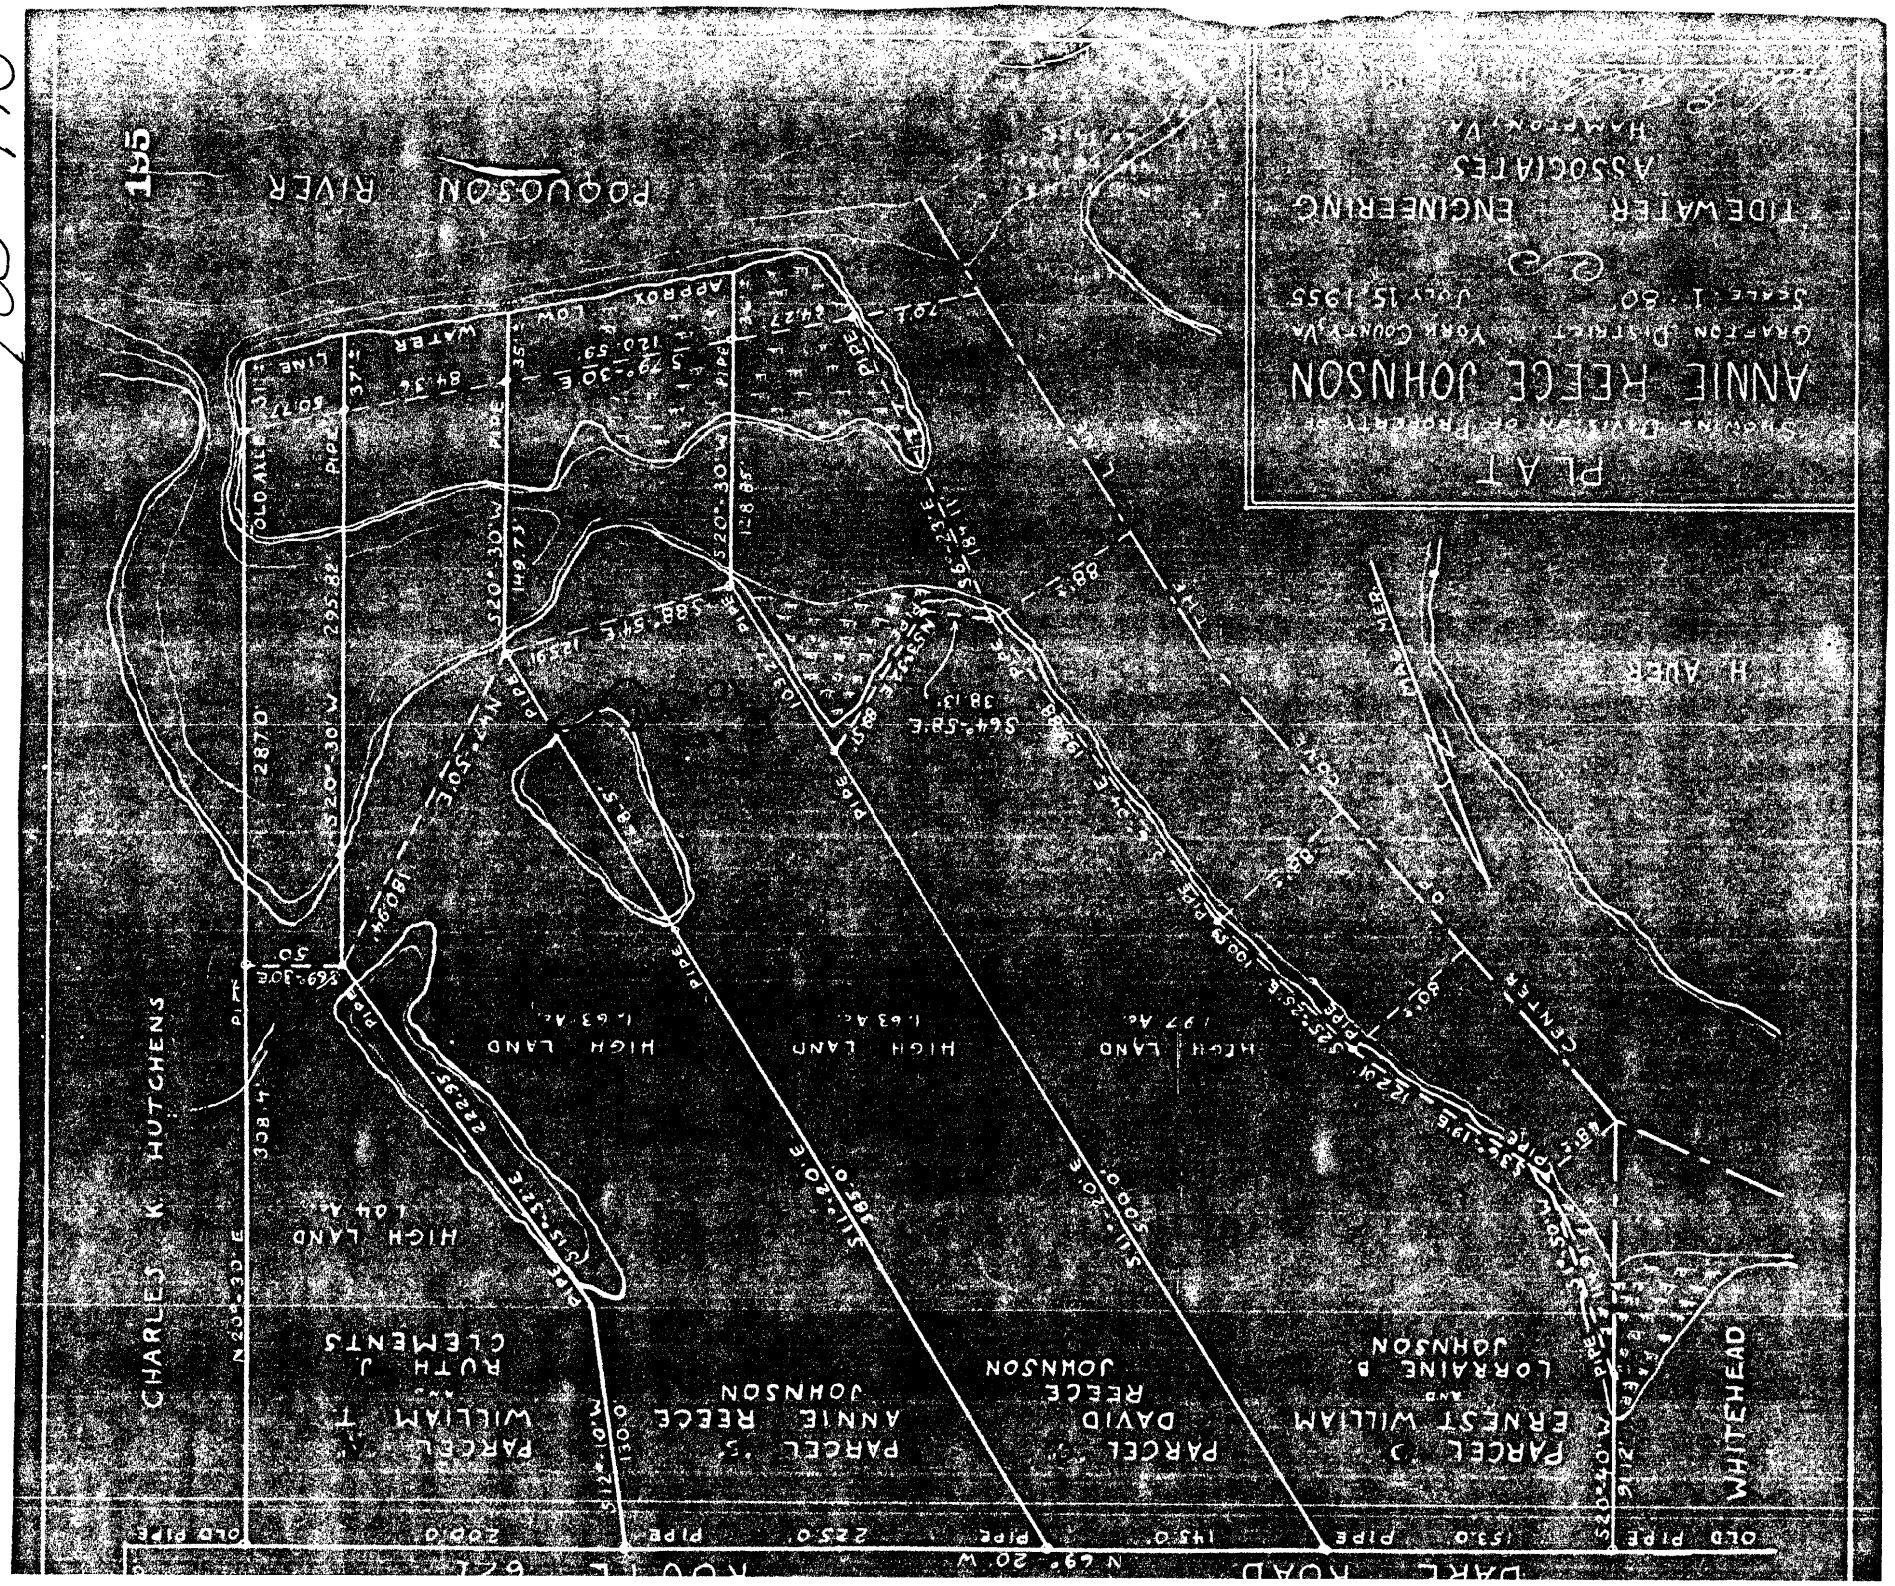
PLAT
SHOWING DIVISION OF PROPERTY OF
ANNIE REECE JOHNSON
GRAFTON DISTRICT YORK COUNTY, VA
SCALE 1"=80' JULY 15, 1955
TIDEWATER ENGINEERING ASSOCIATES
HAMPTON, VA.
POQUOSON RIVER
H. AUER
CHARLES K HUTCHENS
RUTH J CLEMENTS
PARCEL A
WILLIAM T.
PARCEL B
ANNIE REECE JOHNSON
PARCEL C
DAVID REECE JOHNSON
PARCEL D
ERNEST WILLIAM AND LORRAINE P JOHNSON
WHITEHEAD
HIGH LAND 1.63 Ac.
HIGH LAND 1.97 Ac.
HIGH LAND 1.04 Ac.
OLD ALLEY
OLD PIPE
PIPE
N 29° 20' W
S 20° 30' W
S 64° 58' E
S 11° 20' E
N 25° 30' E
S 69° 30' E
N 23° 30' E
S 25° 30' E
S 20° 40' W
N 69° 30' W
CENTER
DARE ROAD

31-A-4