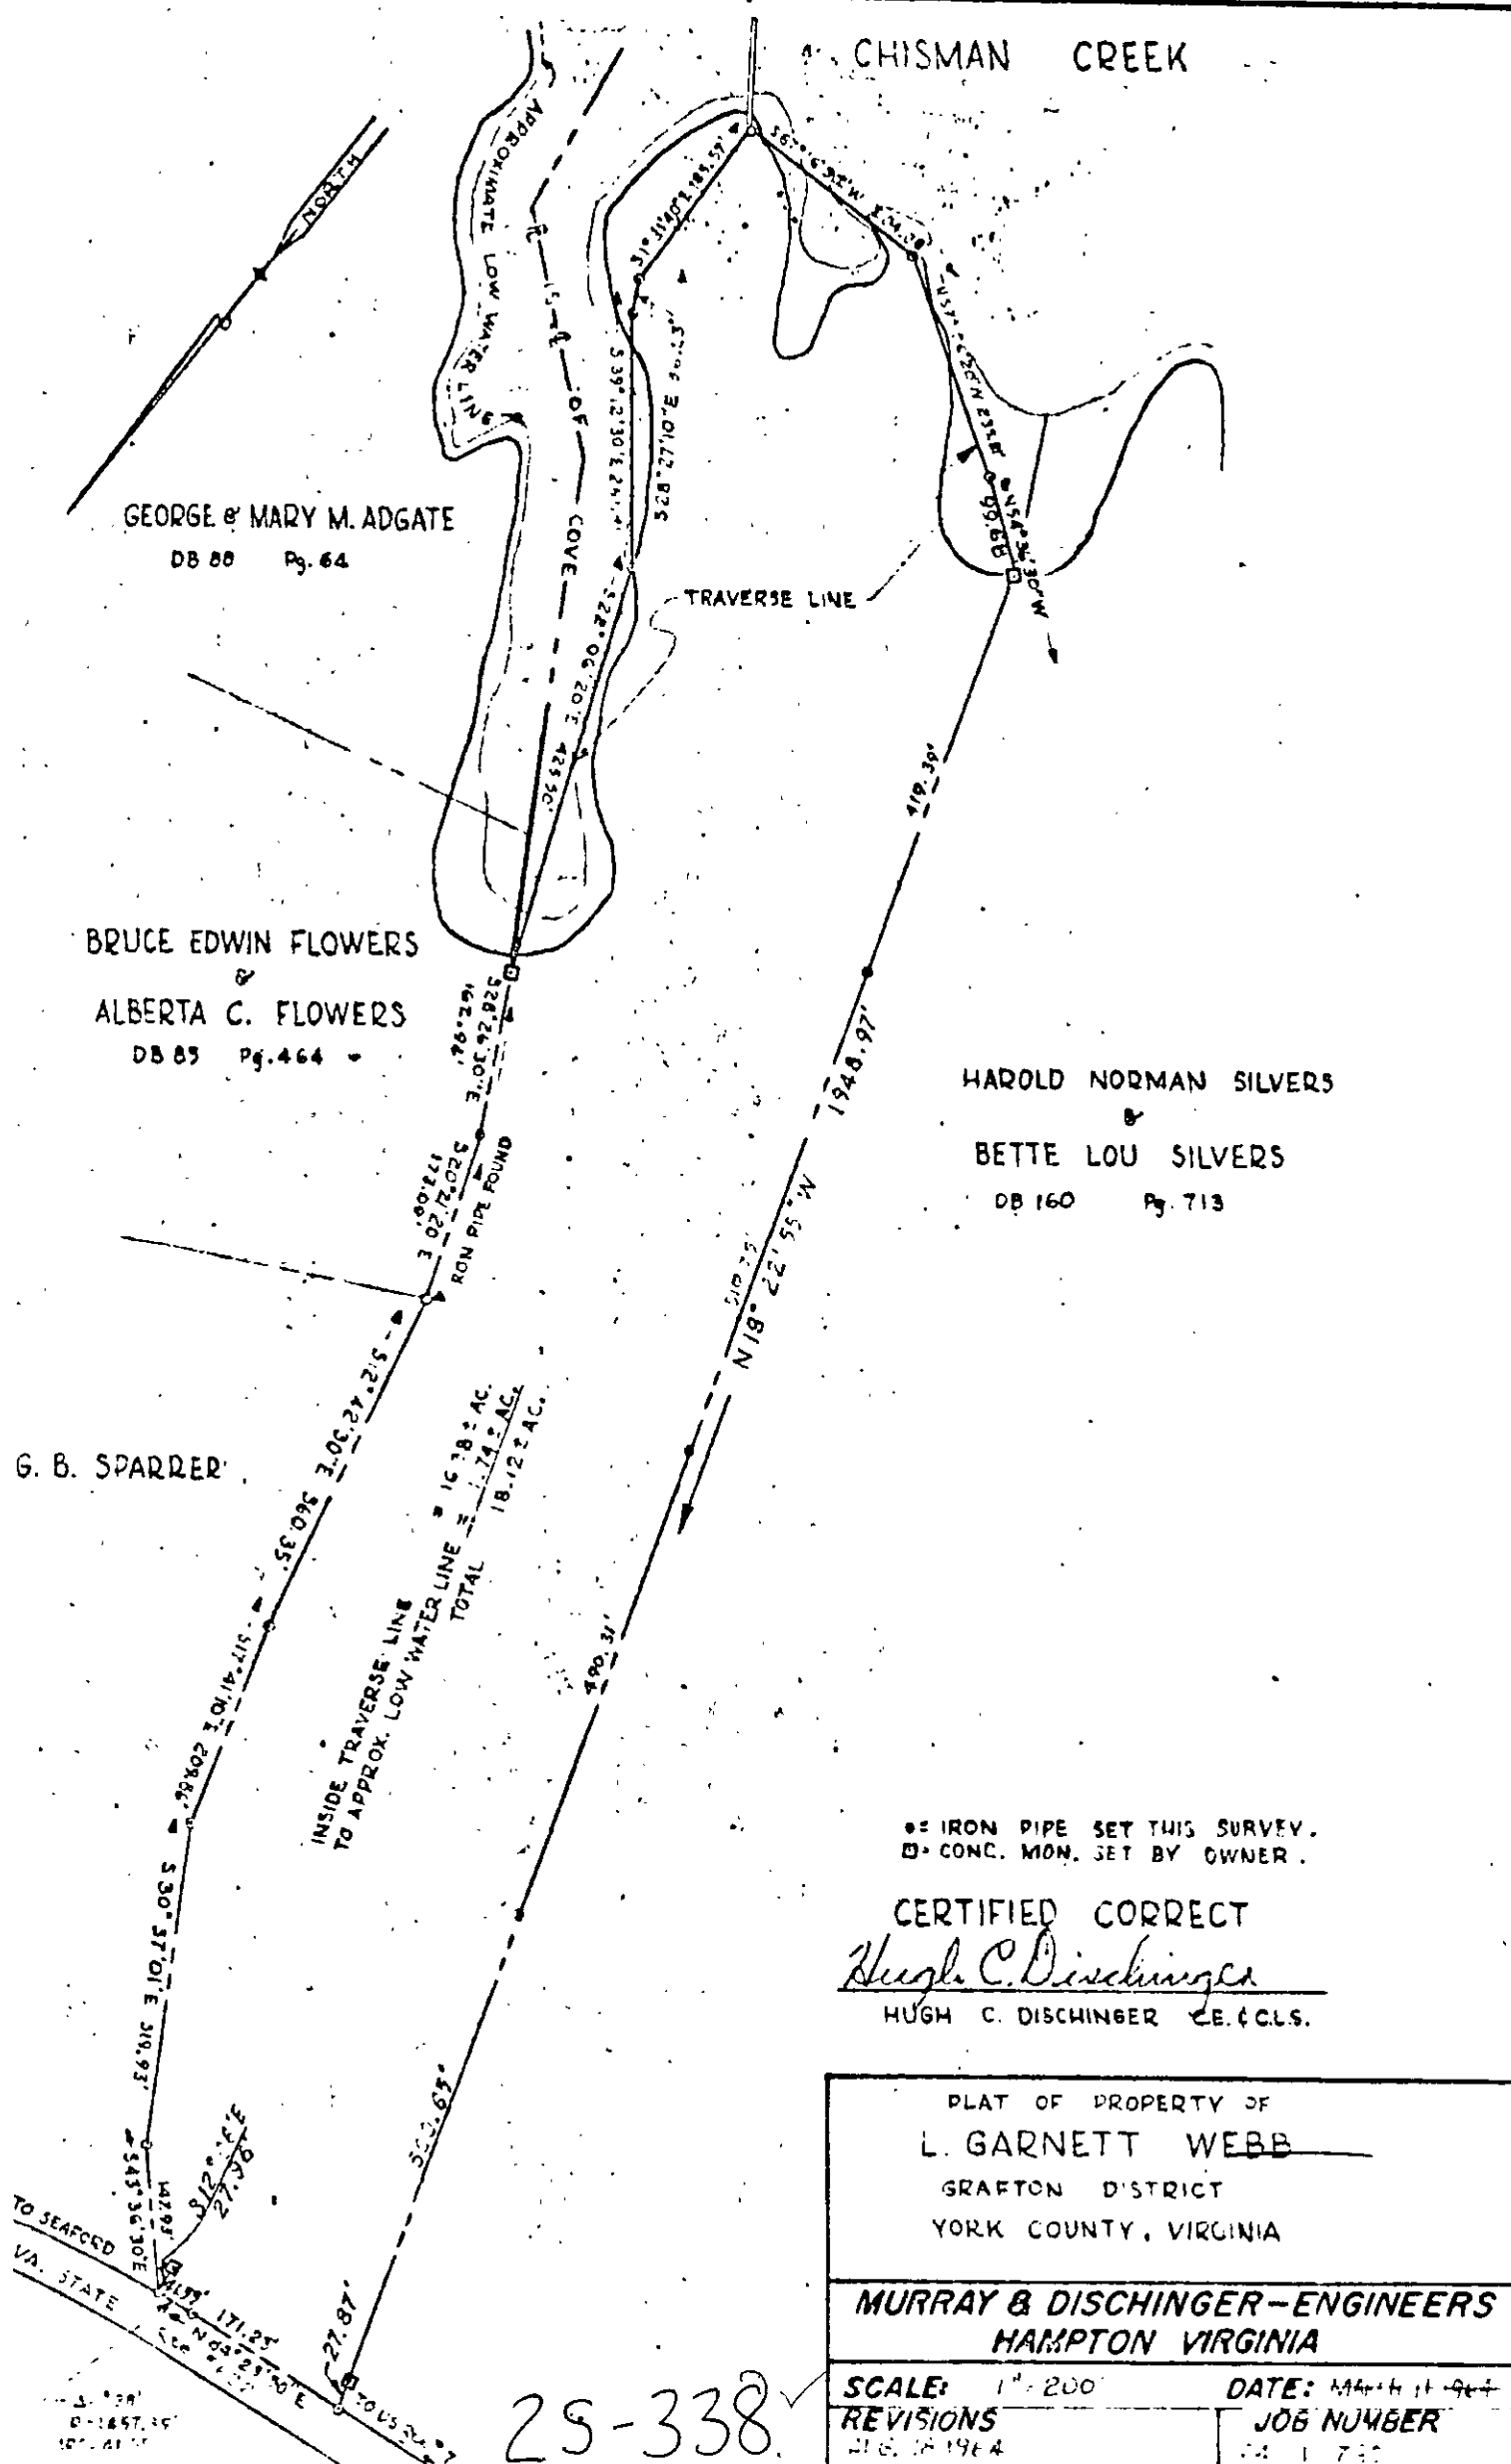
CHISMAN CREEK
NORTH
GEORGE & MARY M. ADGATE
DB 88 Pg. 64
APPROXIMATE LOW WATER LINE
COVE
TRAVERSE LINE
BRUCE EDWIN FLOWERS
&
ALBERTA C. FLOWERS
DB 85 Pg. 464
IRON PIPE FOUND
HAROLD NORMAN SILVERS
&
BETTE LOU SILVERS
DB 160 Pg. 713
G. B. SPARRER
INSIDE TRAVERSE LINE TO APPROX. LOW WATER LINE = 16.38 ± AC.
TOTAL 18.12 ± AC.
TO SEAFOOD
VA. STATE
● = IRON PIPE SET THIS SURVEY.
⊡ = CONC. MON. SET BY OWNER.
CERTIFIED CORRECT
Hugh C. Dischinger
HUGH C. DISCHINGER C.E. & C.L.S.
PLAT OF PROPERTY OF
L. GARNETT WEBB
GRAFTON DISTRICT
YORK COUNTY, VIRGINIA
MURRAY & DISCHINGER—ENGINEERS
HAMPTON VIRGINIA
SCALE: 1" = 200'
DATE: MARCH 11 1964
REVISIONS
JOB NUMBER
25-338