204-361

BOOK 204 PAGE 361

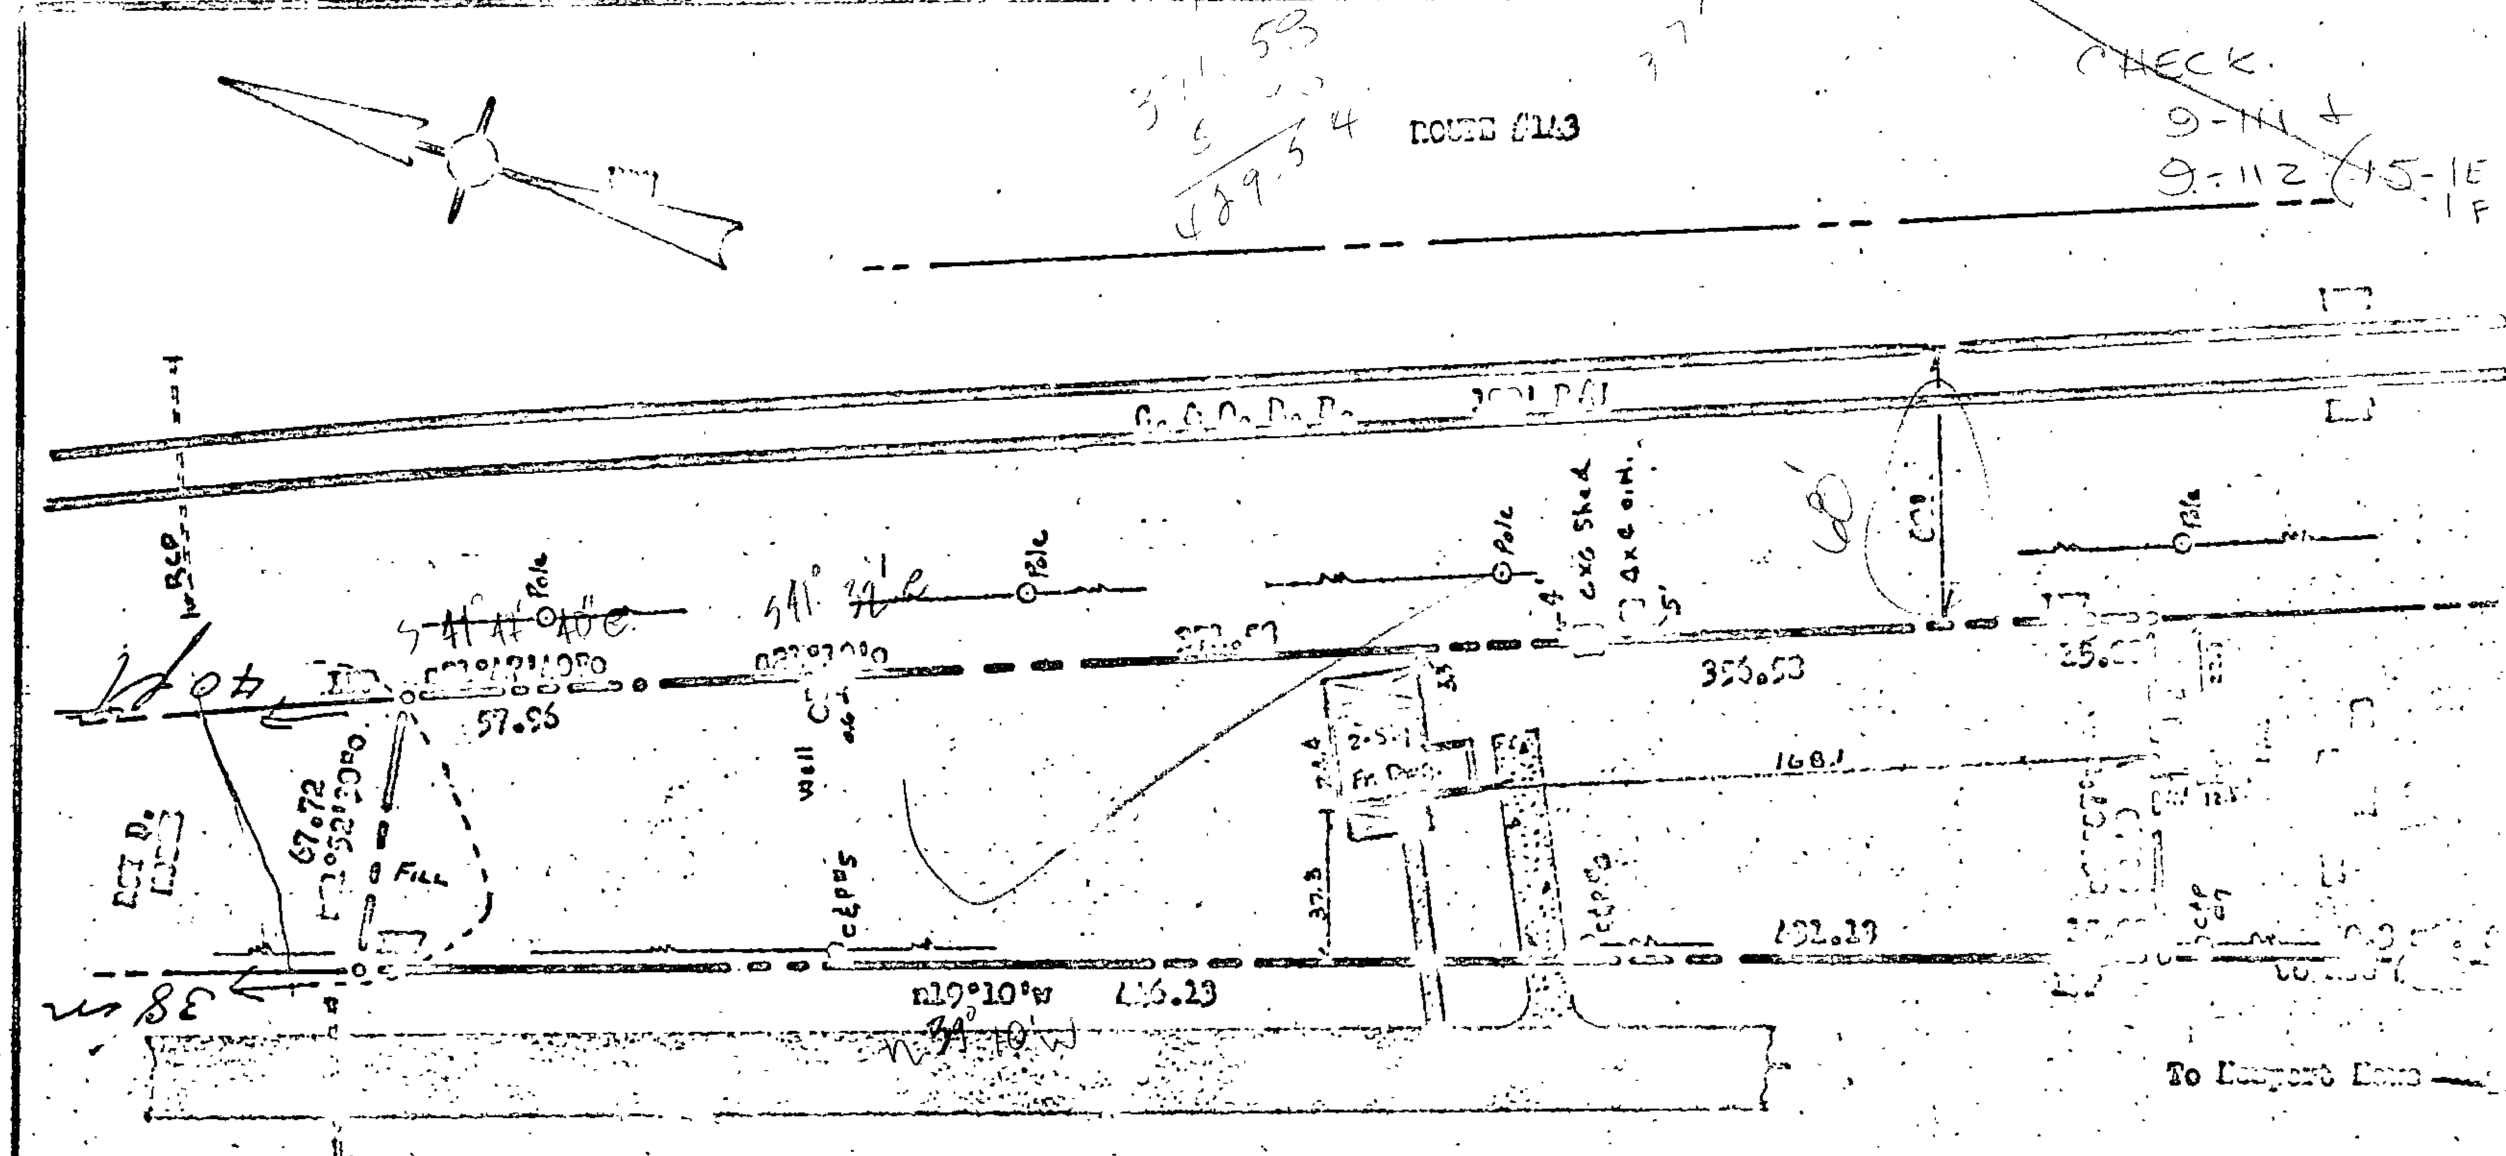

[illegible] 1-19-67 [illegible]

Stephen Stephens

STEPHEN STEPHENS

CERTIFIED LAND SURVEYOR [illegible]

110 WINSTON DR.

PHONE CA 9-5402 - WILLIAMSBURG, VA.

NOTE: Iron pipes at all corners.
Bearings are clockwise.

Property lines are occupational and as shown by: Mr. J. Ford

Ref.: D.B. 126, p. 037
93 235

AREA: 0.749 Acre

PLAT of Part of:

THOMAS NELSON TRACT

Property of:

MAJOR [illegible], ESTATE

To be conveyed to:

JAMES O. & [illegible] O. FORD

SCALE: 1" = 50' Jan. 1967

[illegible] DISTRICT, YORK COUNTY, VIRGINIA

MAP 15-21

WB 52-267