206-761

BOOK 206 PAGE 761

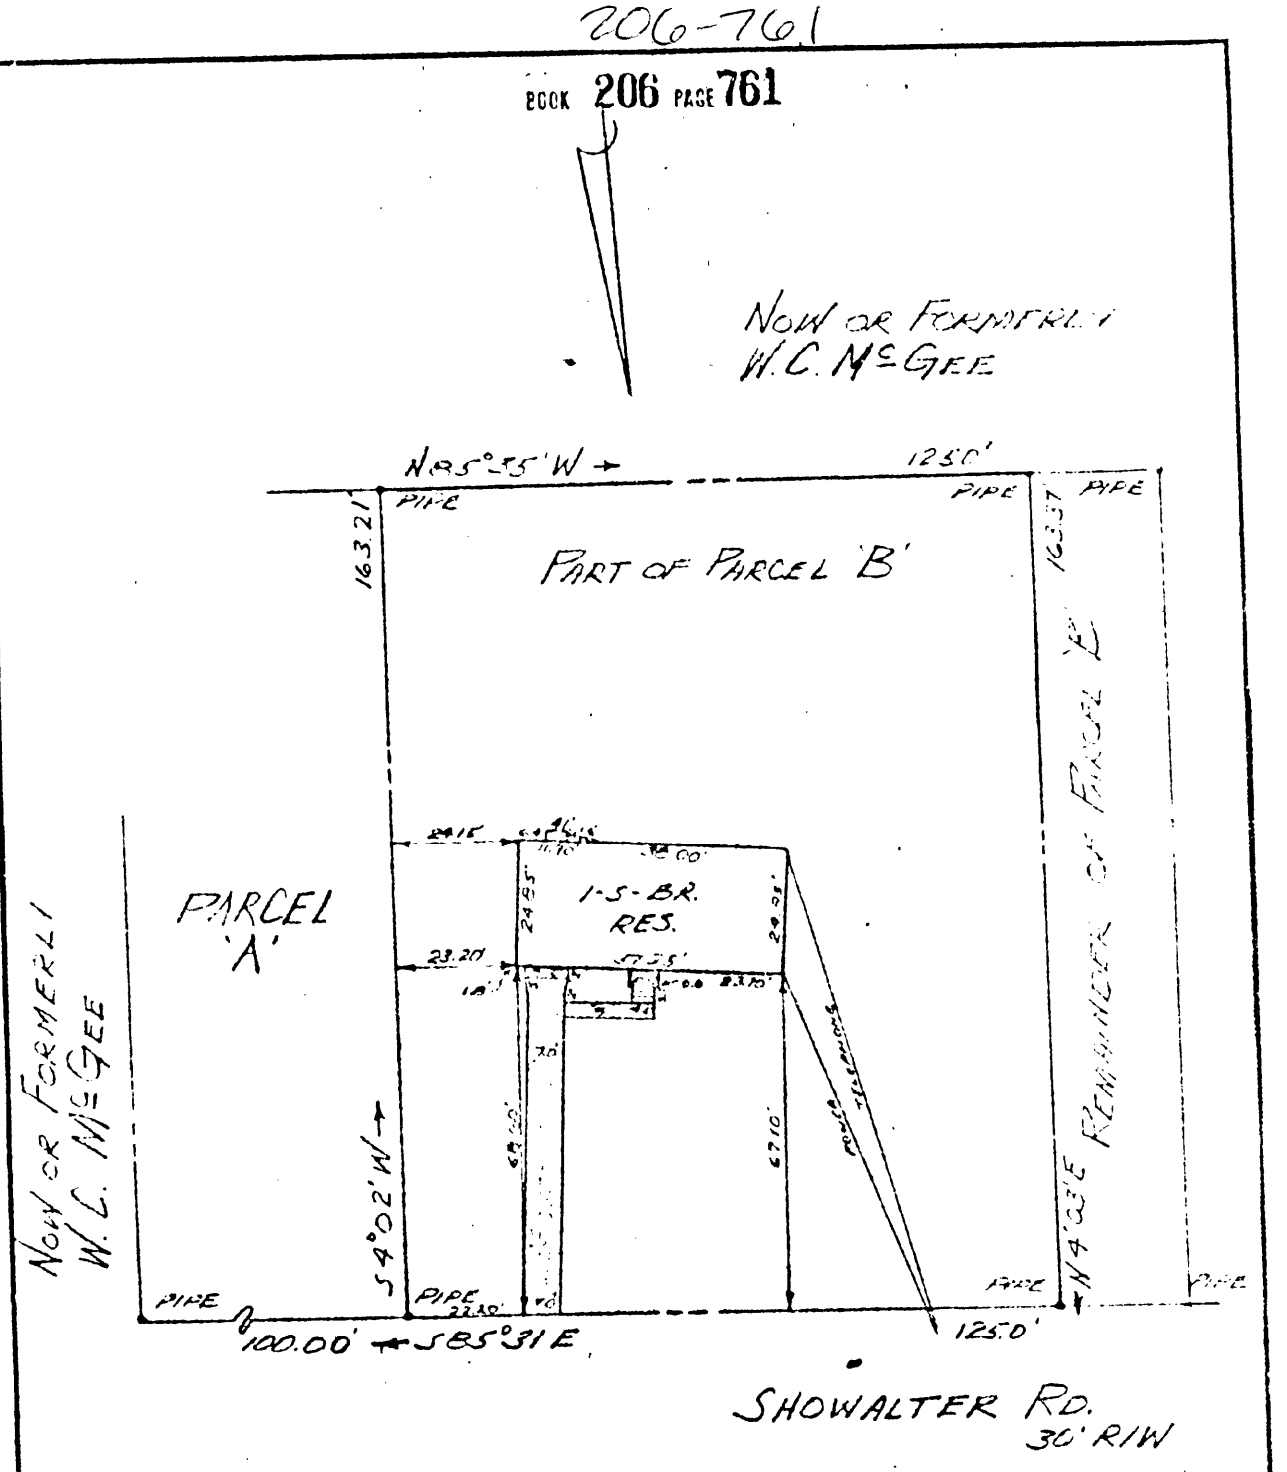

SHOWALTER ROAD

This is to certify that on Oct. 5, 1967 I surveyed the property shown on this plat, and that the title lines and the walls of the buildings are as shown on this plat.

The buildings stand strictly within the title lines and there are no encroachments of other buildings on the property except as shown.

C. K. Tudor
C. K. TUDOR C.E. & C.L.S.

F.B. 409 PG. 38

PLAT OF THE PROPERTY OF
AUBREY L. & NANCY NORTON

PART OF PARCEL 'B'
PLAT OF THE PROPERTY OF
WILLIAM PAUL & JOYCE H. WILKINS
PARCELS - ABCDE
GRAFTON DIST. — YORK COUNTY, VA.

C. K. TUDOR C.E. & C.L.S.
PYLE ENGINEERING COMPANY
NEWPORT NEWS, VIRGINIA
SCALE: 1"=30' DATE: OCT 5, 1967

M & B

30 I (5) B