BACK CREEK

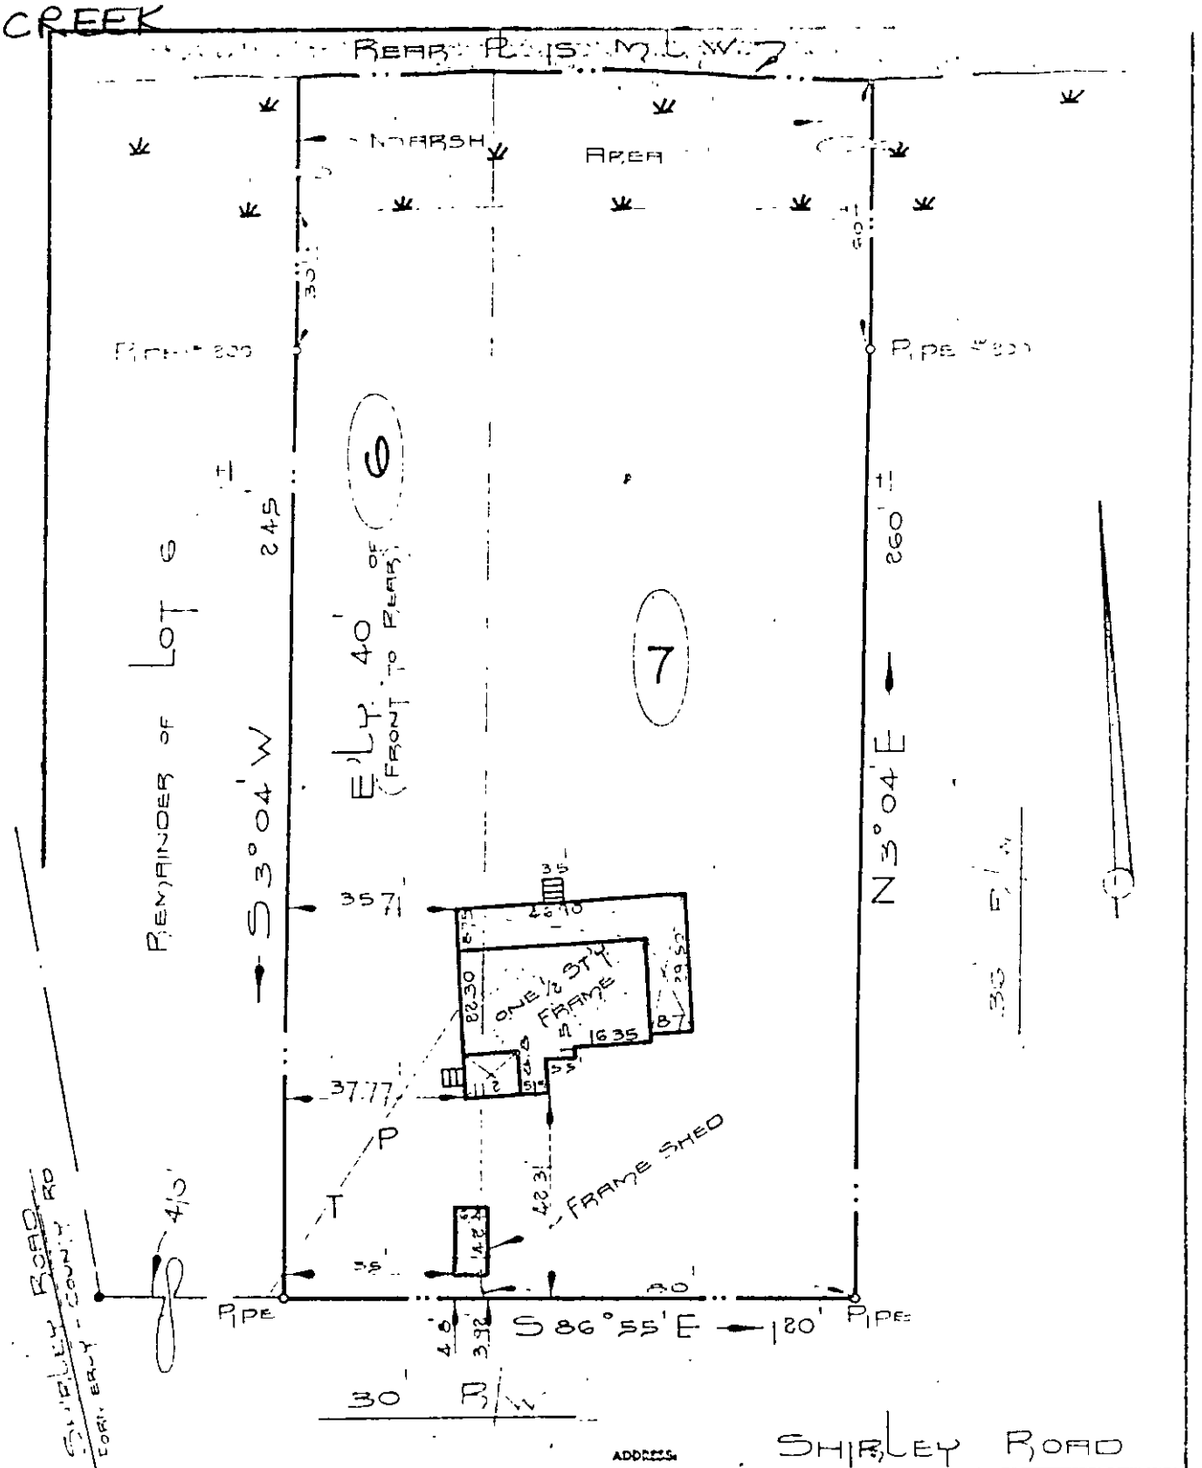


ADDRESS: SHIRLEY ROAD

THIS IS TO CERTIFY THAT ON 11 SEPT '69 WE SURVEYED THE PROPERTY SHOWN ON THIS PLAT AND THAT THE TITLE LINES AND THE WALLS OF THE BUILDINGS ARE AS SHOWN ON THE PLAT. THE BUILDINGS STAND STRICTLY WITHIN THE TITLE LINES AND THERE ARE NO ENCROACHMENTS OF OTHER BUILDINGS ON THE PROPERTY EXCEPT AS SHOWN.

REYNOLDS & MILLER
CERTIFIED LAND SURVEYORS

BY Carl L Reynolds

PLAT OF THE PROPERTY OF:
PATRICK F. & EULA G SWEENEY

LOTS 7 & E'LY 40' 6

BERKLEY BEACH

YORK COUNTY, VA

REYNOLDS & MILLER: CERTIFIED LAND SURVEYORS
NEWPORT NEWS, VIRGINIA

SCALE: 1" = 30' DATE:

1450

P W

DB. 221-753

26A (1) 6A & 7