BOOK 223 PAGE 29

223-29

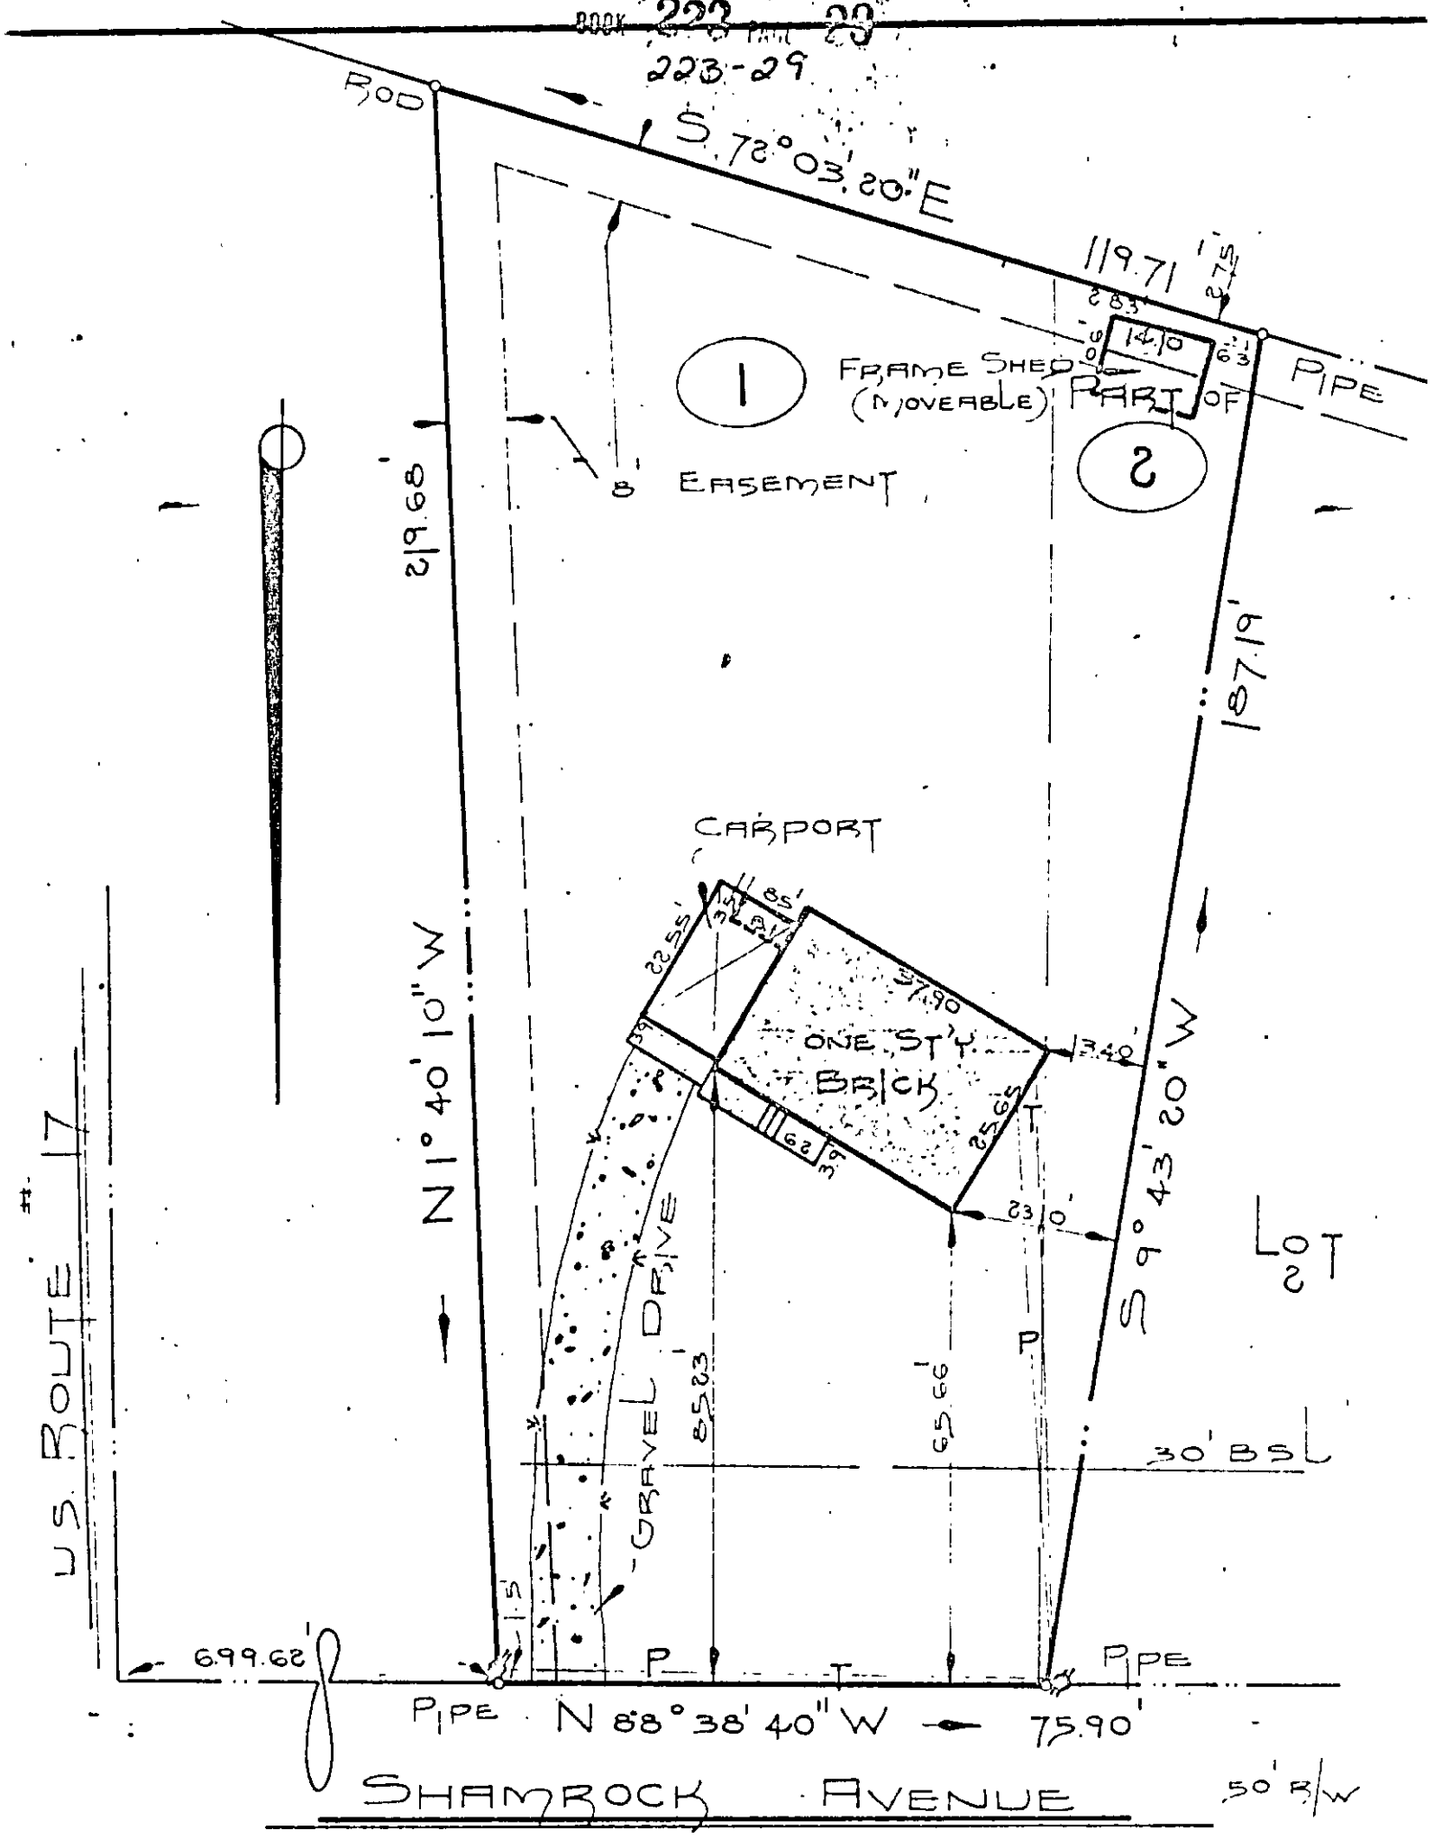

ADDRESS: 13 SHAMROCK AVENUE

THIS IS TO CERTIFY THAT ON 11 NOV 69, WE SURVEYED THE PROPERTY SHOWN ON THIS PLAT AND THAT THE TITLE LINES AND THE WALLS OF THE BUILDINGS ARE AS SHOWN ON THE PLAT. THE BUILDINGS STAND STRICTLY WITHIN THE TITLE LINES AND THERE ARE NO ENCROACHMENTS OF OTHER BUILDINGS ON THE PROPERTY EXCEPT AS SHOWN.

REYNOLDS & MILLER
CERTIFIED LAND SURVEYORS

BY Carl L. Reynolds

PLAT OF THE PROPERTY OF:
NOLAN S. & NAOMI S. LIDDLE

LOT 1 & PART OF LOT 2
BLOCK "A"
SECTION 1
YORK MANOR
YORK COUNTY, VA.

REYNOLDS & MILLER, CERTIFIED LAND SURVEYORS
NEWPORT NEWS, VIRGINIA

SCALE: 1" = 25' DATE: 11 NOV 69

FLS 7587 36-B-(1)-A-1&2