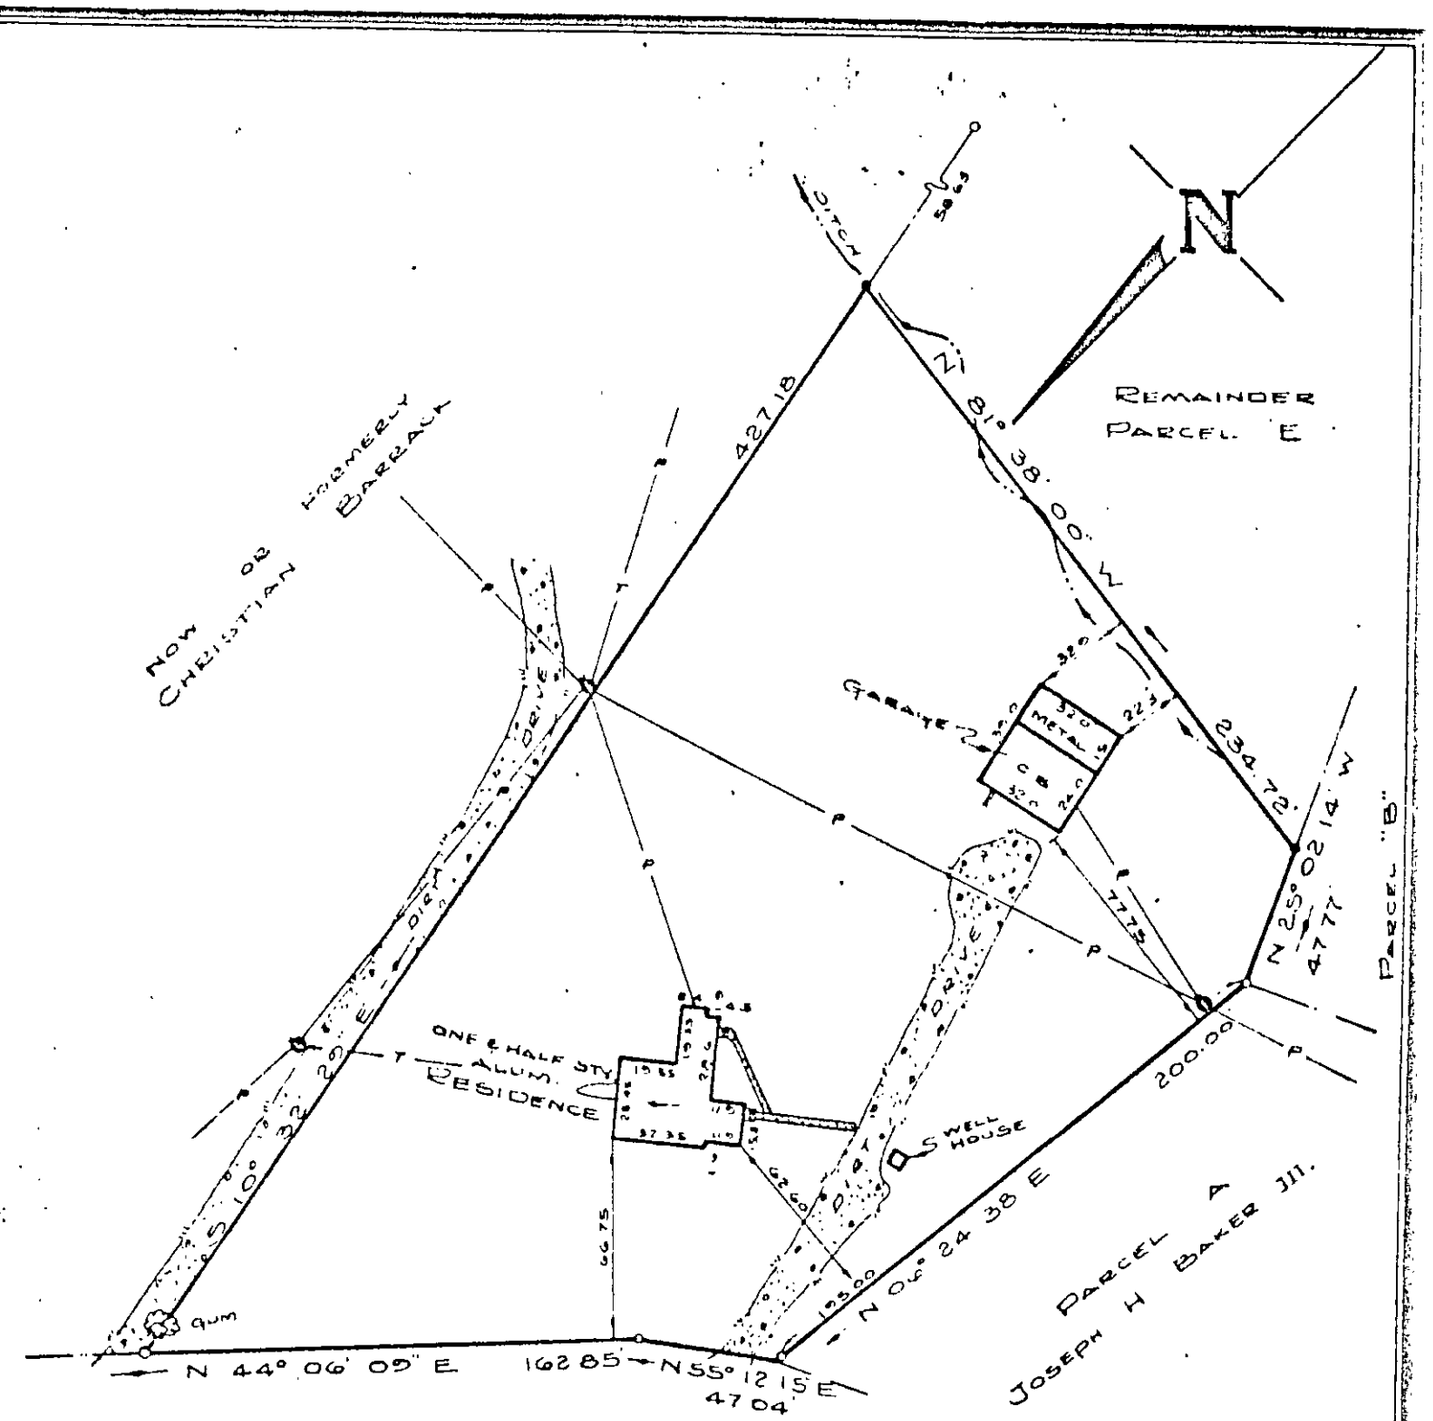

OLD LAKESIDE DRIVE 30' R/W

MBOLS DENOTE
- PIPE FOUND
- PIPE SET
- ROD FOUND
- CONC MONUMENT

COMMONWEALTH OF VIRGINIA
EDWARD J. KELLER
CERTIFICATE No.
1018
LICENSED LAND SURVEYOR

30-(48)-E1

REBY CERTIFY THAT THE
RVEY REPRESENTED BY THIS
AT WAS MADE BY ME ON
S DATE AND IS CORRECT.
ERE ARE NO ENCROACH-
NTS UNLESS SHOWN HEREON.

J. KELLER
ND SURVEYOR
WPORT NEWS, VIRGINIA

JOB LOCATION # 83 LAKESIDE DRIVE

PLAT OF THE PROPERTY OF :
IMANTS & JOAN D. BALTGALVIS

PARCEL OF LAND
CONTAINING - 1.548 ACRES
GRAFTON DISTRICT
YORK COUNTY, VIRGINIA
BEING PART OF PARCEL "E" AS SHOWN ON PLAT ENTITLED
PLAT OF THE PROPERTY OF
VIRGINIA MAE BIRDWELL & RUTH LOUISE GREEN
DEED BOOK # 276 ; PAGE # 552