OUTHERN PHOTO PRINT & SUPPLY CO. 500 #1000H H 10

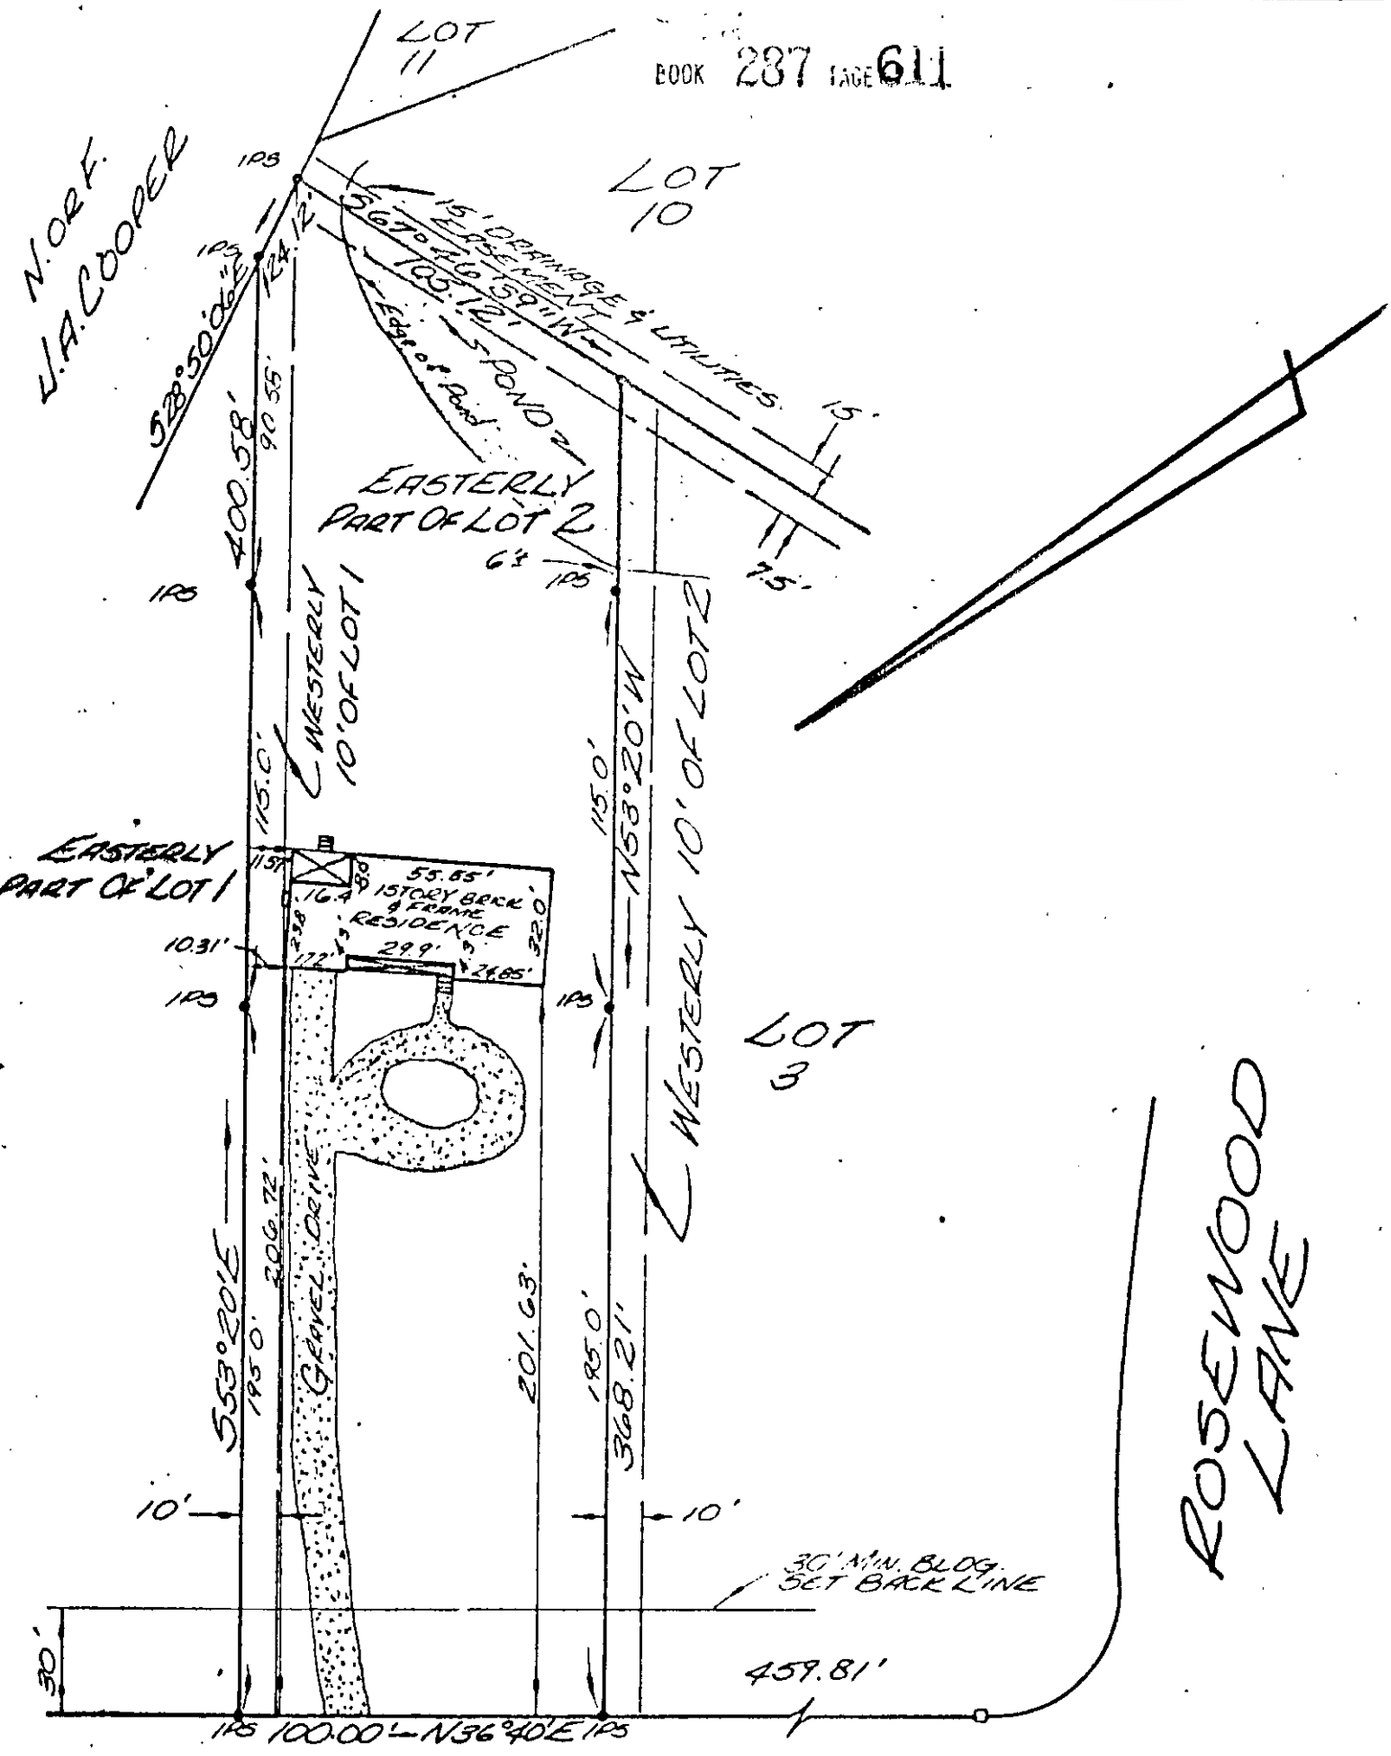

SEAFORD ROAD 110' R/W

24K (5) LOT 1A&2
SECTION 1

NOTE: UNDERGROUND UTILITIES

This is to certify that on MAY 25, 1976 I surveyed the property shown on this plat and that the title lines and the walls of the building are shown on this land title survey.

The building stands strictly within the title lines and there are no encroachments of other buildings [illegible]

[illegible] ROAD

PLAT OF THE PROPERTY OF
JAMES L. TERRY, SR & JEAN B. TERRY
WESTERLY 10' OF LOT 1 & 90' OF LOT 2
ROSEWOOD ~~RD~~ PLACE
SECTION ONE
[illegible] VIRGINIA