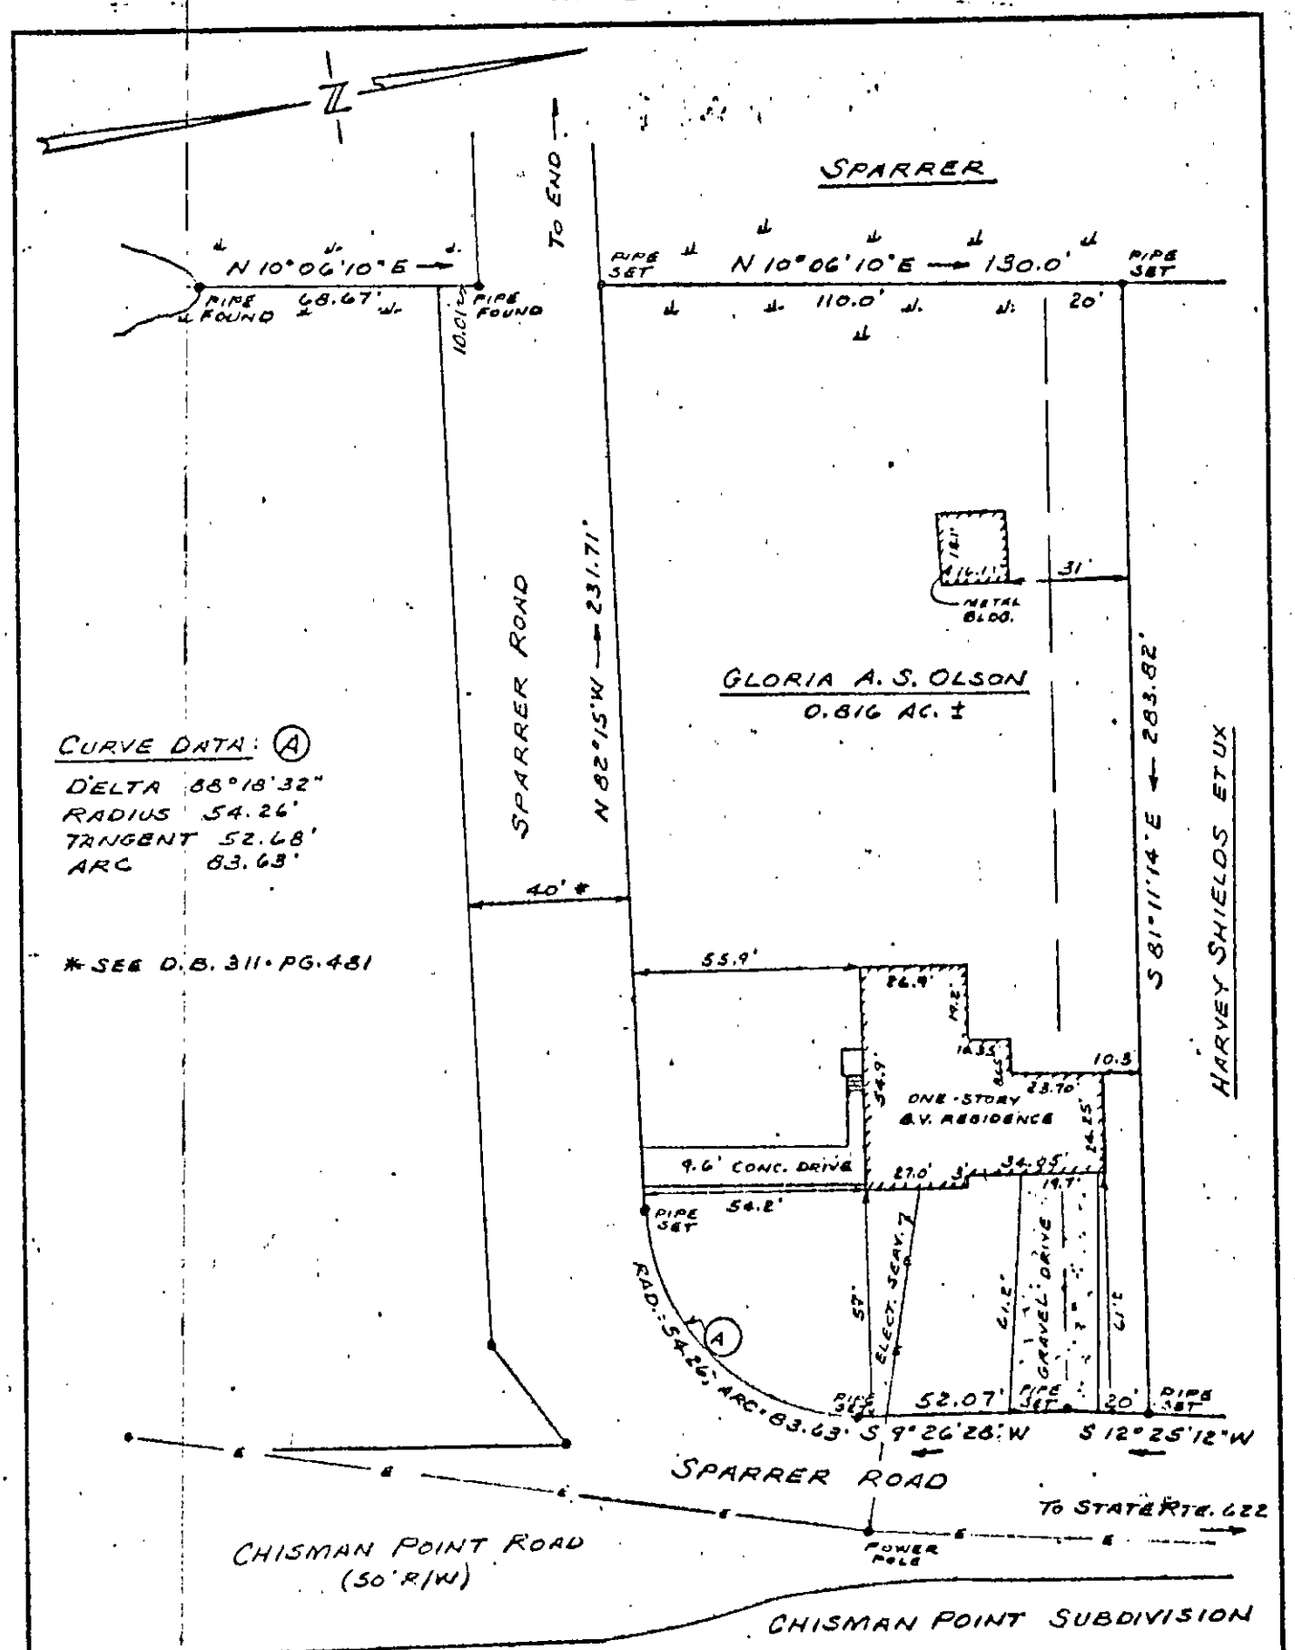

REFERENCES: D.B. 167 · PG. 268
D.B. 279 · PG. 191
D.B. 72 · PG. 16
D.B. 37 · PG 467
P.B. 8 · PG. 191

#48 SPARRER ROAD

This is to certify that on JUNE 1, 1978 I surveyed the property shown on this plat, and that the title lines are as shown on this plat.
The buildings stand strictly within the title lines and there are no encroachments of other buildings on the property except as shown.

Signed: S. Johnston Glass
Certified Land Surveyor # 537

PLAT
SHOWING PROPERTY OF
GLORIA A.S. OLSON

BEING LOCATED ON SPARRER ROAD
GRAFTON DISTRICT
YORK COUNTY, VIRGINIA

SCALE: 1" = 40' JUNE 8, 1978

S. J. GLASS & ASSOCIATES
ENGINEERING SERVICES -- HAMPTON, VIRGINIA

P. F. NO. A-0-39 | FIELD WORK BY: S.J.G.; J.G.

76-57

Southern Photo Print & Supply Co., 500 #175H

25-378A