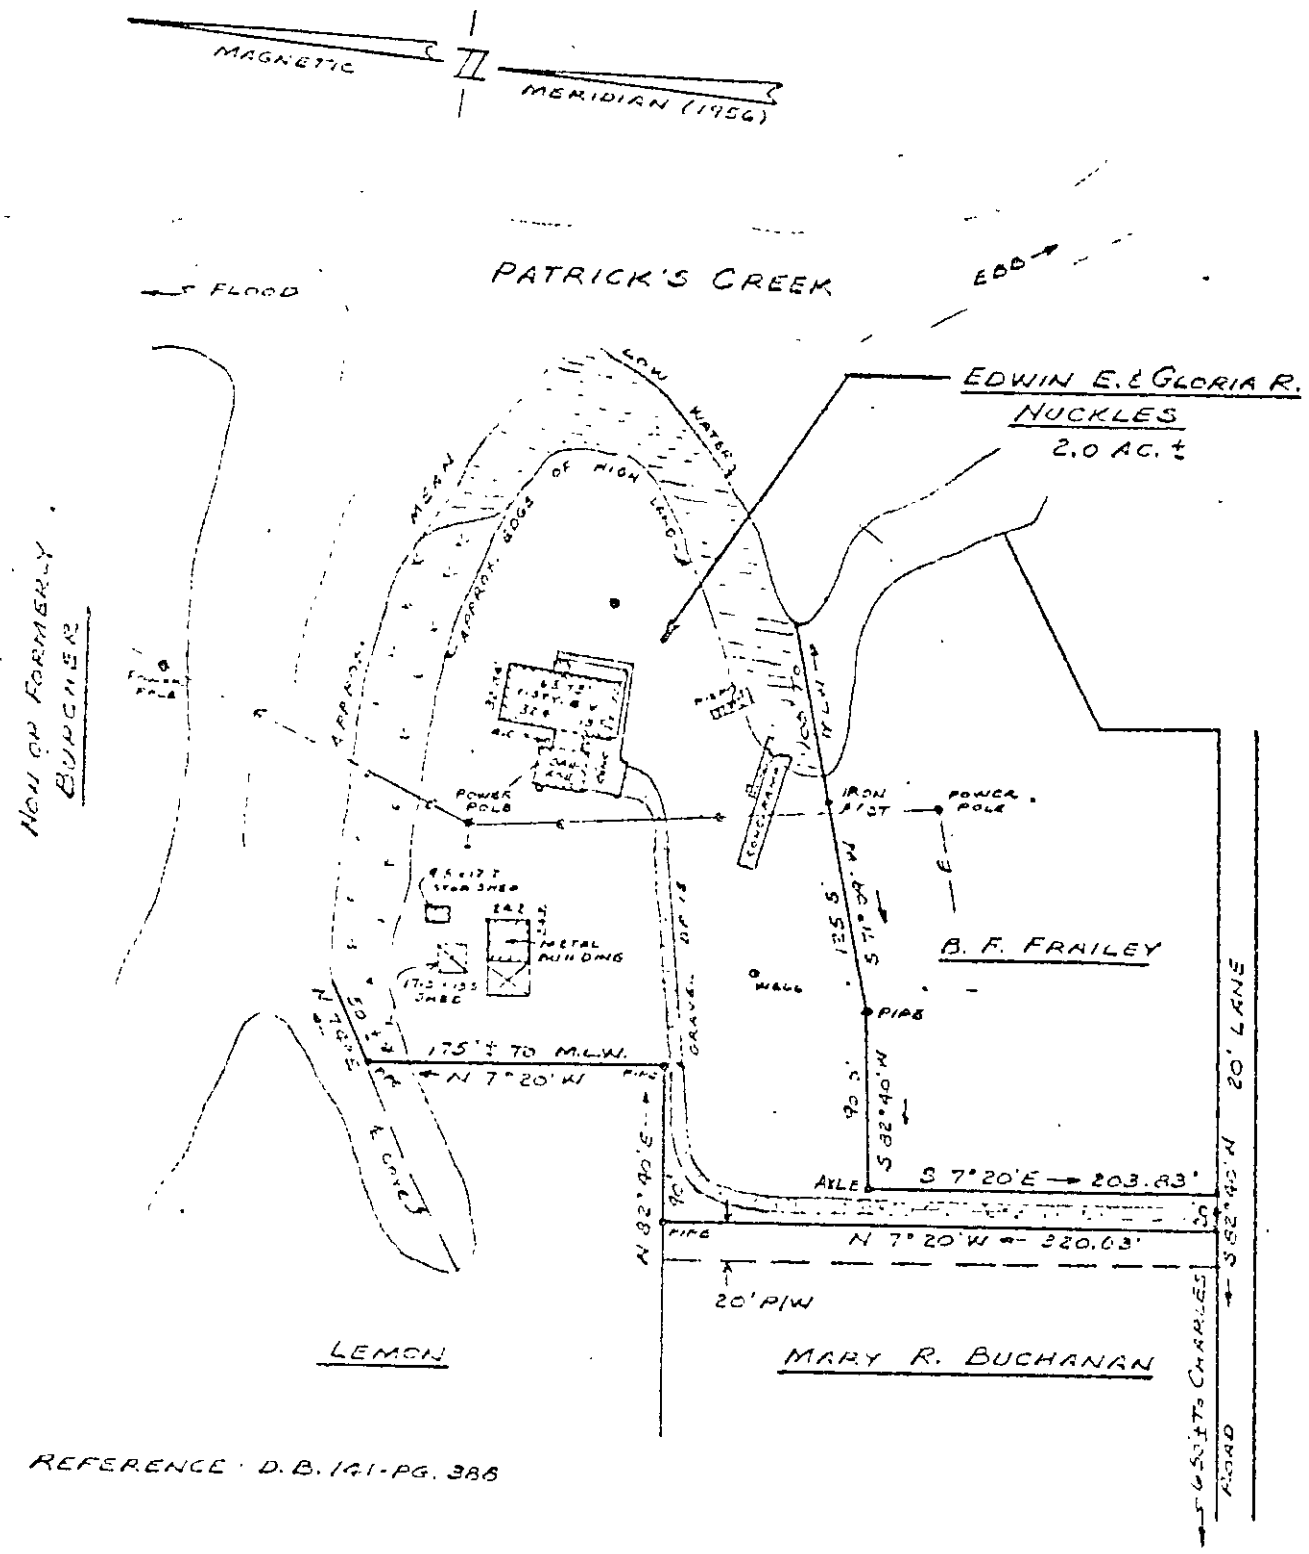

REFERENCE · D.B. 141-PG. 386

This is to certify that on JANUARY 10, 1980, surveyed the property shown on this plat, and that the title lines are as shown on this plat.

[illegible]

Signed: S. J. Johnston Glass
Certified Land Surveyor #527

PLAT
SHOWING PROPERTY OF
EDWIN E. & GLORIA R. NUCKLES

BEING LOCATED NEAR STATE ROUTE 615
GRAFTON DISTRICT
YORK COUNTY, VIRGINIA

SCALE: 1" = 100' JANUARY 11, 1980

S. J. GLASS & ASSOCIATES
ENGINEERING SERVICES . . HAMPTON, VIRGINIA

P. F. NO. A. N-56 | FIELD WORK BY: S.J.G.

EC-2

Southern Photo Print & Supply Co., 500 #175H

30-130A