BOOK 340 PAGE 618

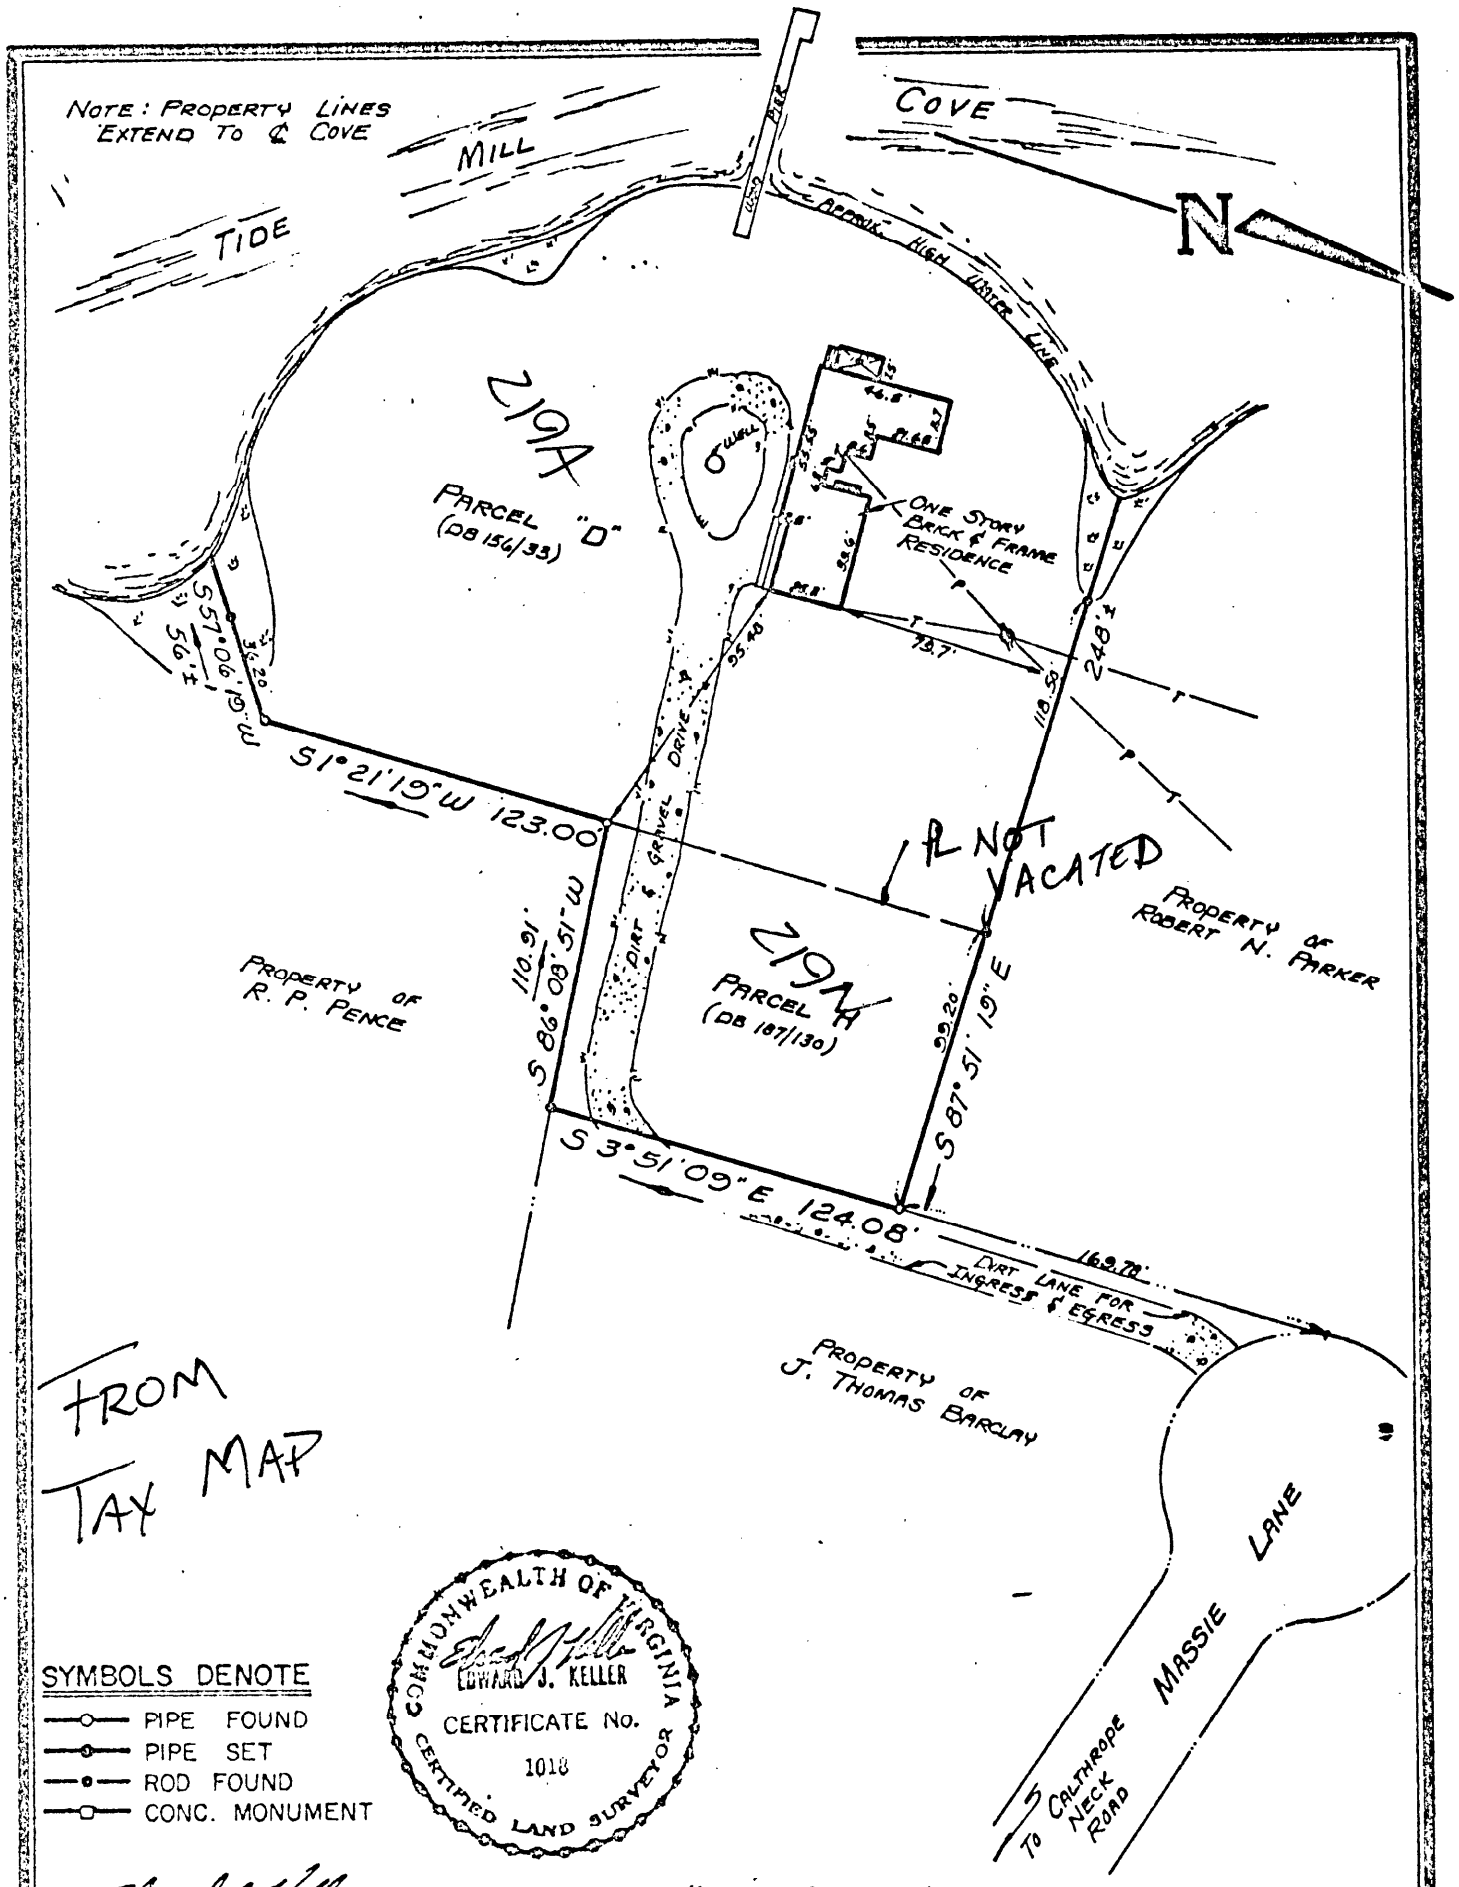

SYMBOLS DENOTE

- PIPE FOUND
- PIPE SET
- ROD FOUND
- CONC. MONUMENT

I, Edward J. Keller HEREBY CERTIFY THAT THE SURVEY REPRESENTED BY THIS PLAT WAS MADE BY ME ON THIS DATE AND IS CORRECT. THERE ARE NO ENCROACHMENTS UNLESS SHOWN HEREON.

E. J. KELLER, INC.
LAND SURVEYOR
NEWPORT NEWS, VIRGINIA

JOB LOCATION # 122 MASSIE LANE

PLAT OF THE PROPERTY OF:
JOHN & ANNA J. REIMUS

PARCEL OF LAND
CONTAINING
1.60 ± ACRE
YORK COUNTY, VA.

CODE: 80-222	DWN. BY- W.D	SCALE: 1" = 60'	TO: HUFFMAN	DATE: 14 MAY 80

30 62 PARCEL 1