BOOK 342 PAGE 100

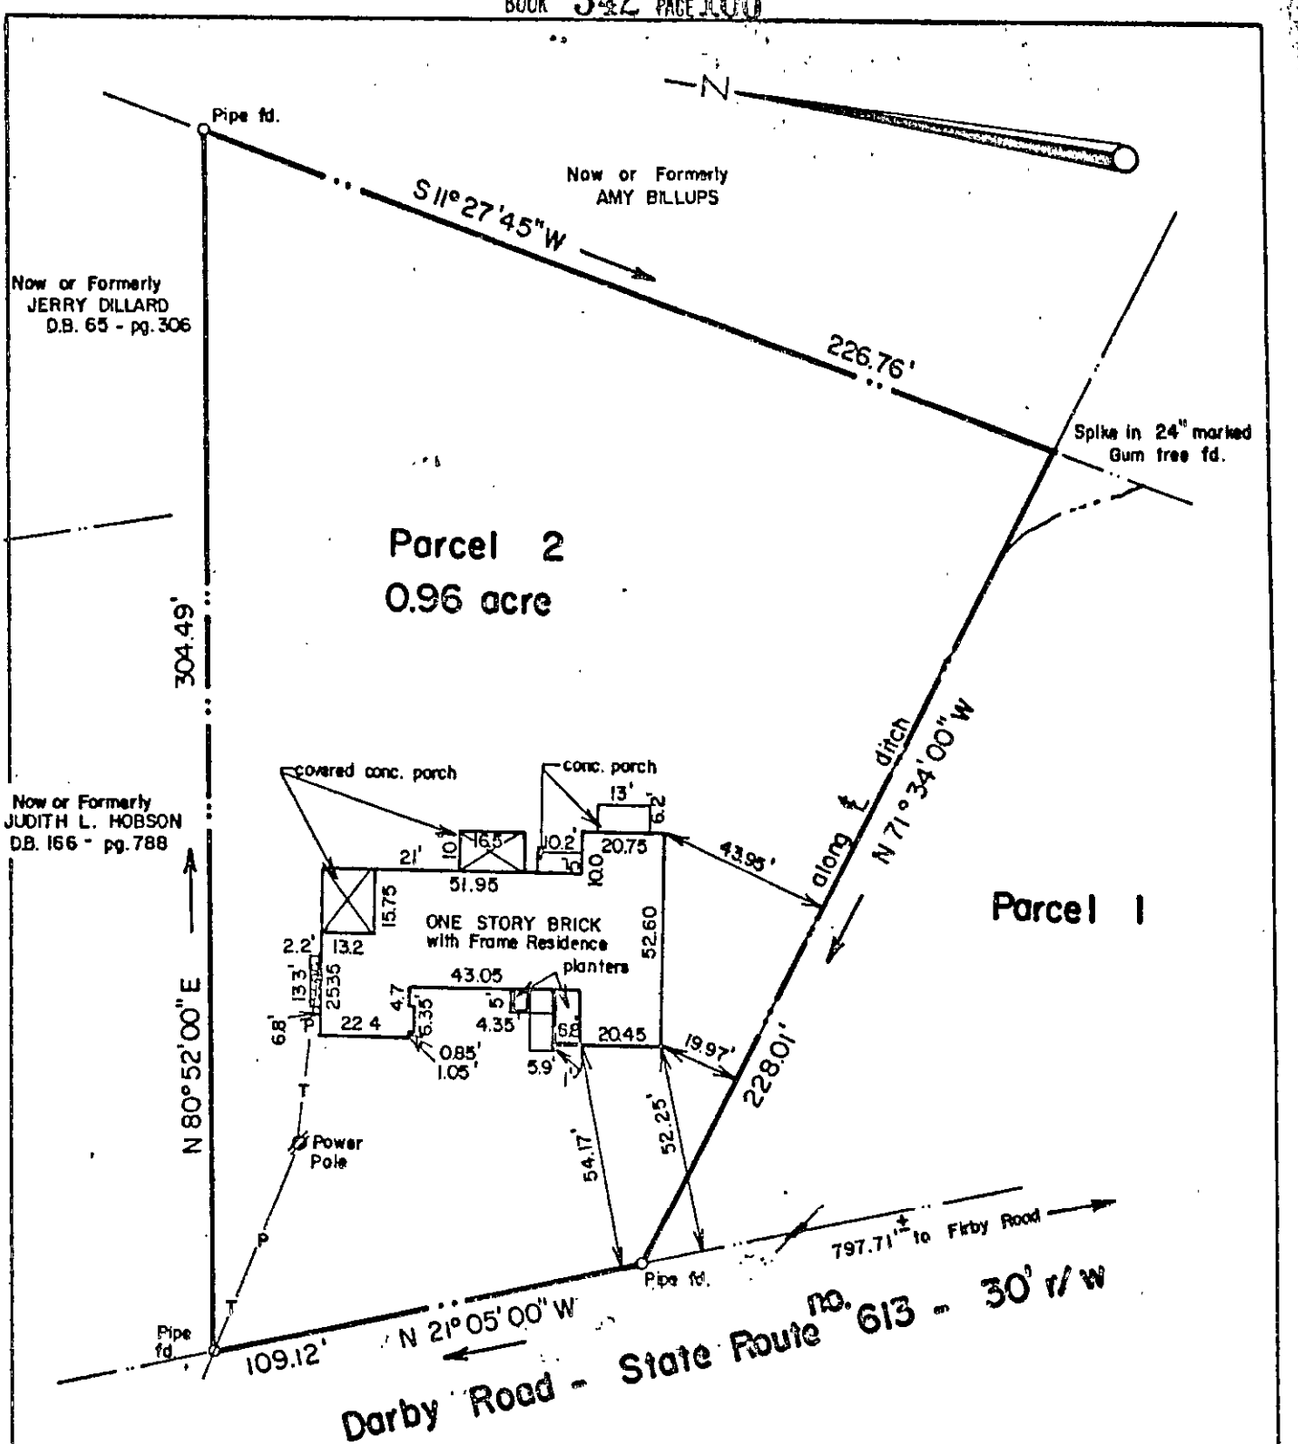

COMMONWEALTH OF VIRGINIA
J. K. ALVIS, JR.
CERT. NO.
54-17-3 (B) 1025
CERTIFIED LAND SURVEYOR

This is to certify that on June 3, 1977, I surveyed the property shown on this plat, and that the title lines and walls of the building are as shown.

The building stands strictly within the title lines and there are no encroachments of other buildings on the property except as shown.

James K. Alvis Jr.

JAMES K. ALVIS, JR. — CLS 1025

Job no. _____ FB _____ Pg. _____

25 Darby Road

Plat of the property of

Arnold T. Polk
Geraldine A. Polk

Parcel 2

0.96 Acre

Bethel District,
York County, Virginia

James K. Alvis, Jr. — Land Surveyor

317 Parkway Drive, Newport News, Va.
Scale: 1" = 40' June 3, 1977

29-138A