A- 47133A

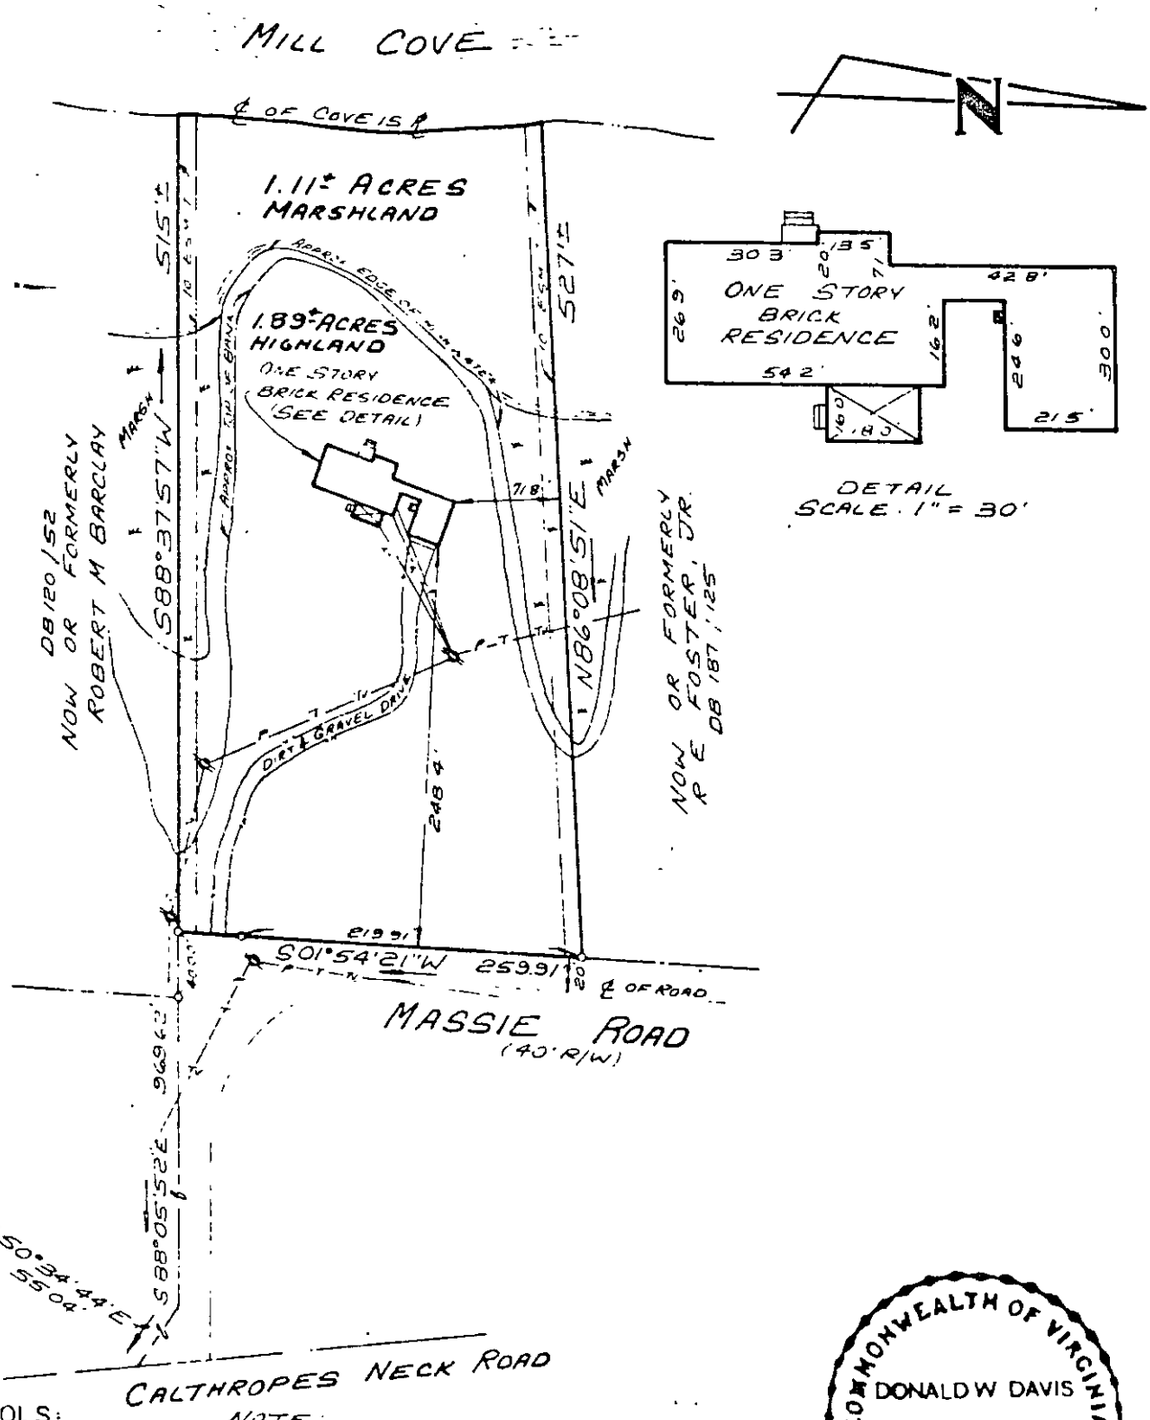

SYMBOLS:

- PIPE FOUND
- PIPE SET
- ROD FOUND
- CONC MONUMENT

NOTE:

RESIDENCE SHOWN HEREON IS LOCATED OUTSIDE THE SPECIAL FLOOD HAZARD AREA AS SHOWN ON FLOOD HAZARD BOUNDARY MAP COMMUNITY-PANEL NUMBER 510182 0004 A, MAP REVISED JULY 2, 1982

COMMONWEALTH OF VIRGINIA
DONALD W DAVIS
(LICENSE) No
1402 & 1418
LAND SURVEYOR

I, Donald W. Davis HEREBY CERTIFY THAT THE SURVEY REPRESENTED BY THIS PLAT WAS MADE BY ME ON THIS DATE AND IS CORRECT TO THE BEST OF MY KNOWLEDGE AND BELIEF THERE ARE NO ENCROACHMENTS OF BUILDINGS UNLESS SHOWN HEREON

DAVIS & ASSOCIATES
SURVEYORS & PLANNERS
YORK COUNTY, VIRGINIA

JOB LOCATION #305 MASSIE ROAD

PLAT OF THE PROPERTY OF:

MANUEL GALDOS

PARCEL OF LAND
CONTAINING
1.89± ACRES - HIGHLAND
1.11± ACRES - MARSHLAND
3.0± ACRES - TOTAL
BEING A PART OF LOTS H & D
COUNTY OF YORK, VA
PB 5 / 18 & PB 7 / 182

CODE: 87-1890	DWN BY-P&F	SCALE: 1" = 100'	TO: WILLIAMS	DATE: 12 NOV 87

30-219B ✓