BK0842PG0034

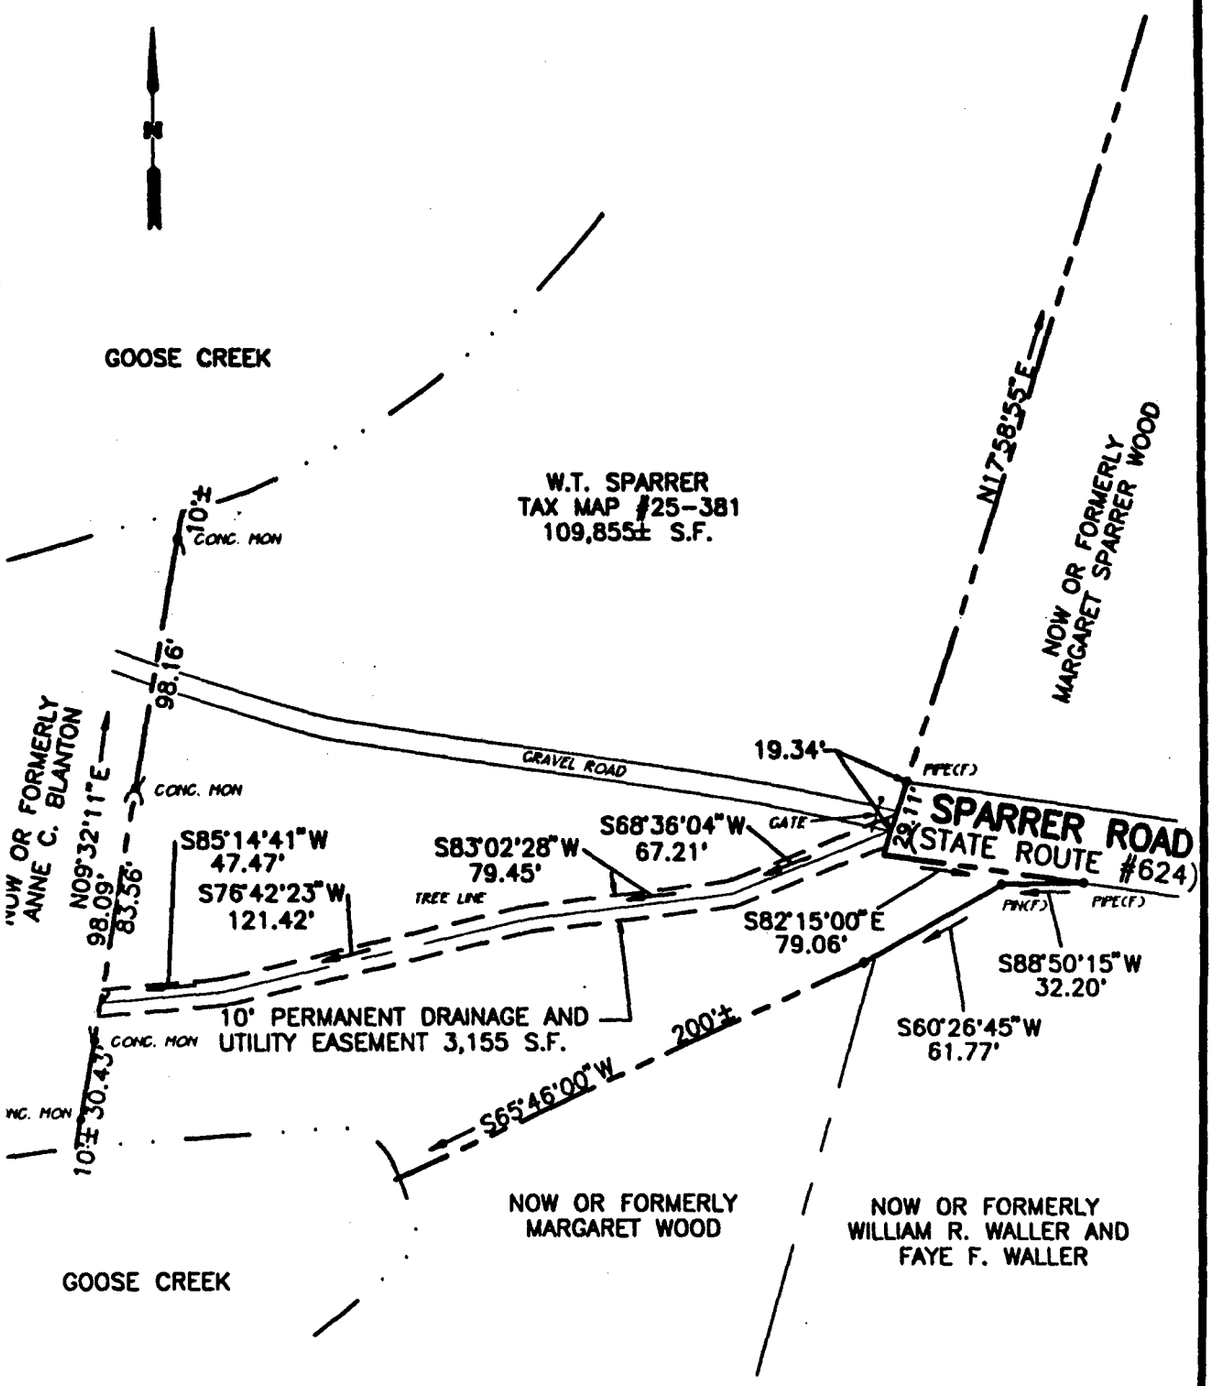

NOTE: THIS PLAT IS INTENDED FOR A DESCRIPTION OF EASEMENT ONLY, AND DOES NOT CONSTITUTE A BOUNDARY SURVEY.

REVISED: 3/28/95
REVISED: 4/10/95

COMMONWEALTH OF VIRGINIA
GARRETT S. RUNEY, II
No. 1429-B
4/10/95
LAND SURVEYOR

REFERENCE:
D.B. 67 P.G. 82
D.B. 143 P.G. 199
P.B. 10 P.G. 337
P.B. 9 P.G. 299

MERIDIAN BASED ON
D.B. 143, PG. 199

DRAWN: PWM | NO: 94-802

PLAT OF EASEMENT
FROM: W.T. SPARRER
TO: COUNTY OF YORK, VIRGINIA
PROJECT: SEAFORD AREA SANITARY SEWER

DATE: 2/13/95 | SCALE: 1"=60'

SLEDD, RUNEY & ASSOCIATES, P.C.
ENGINEERS PLANNERS SURVEYORS
11832 ROCK LANDING DRIVE, SUITE 203
NEWPORT NEWS, VIRGINIA 23606
(804) 873-3386