PLAT OF VACATION AND SUBDIVISION

KING PROPERTY

NELSON MAGISTERIAL DISTRICT
COUNTY OF YORK, VIRGINIA

DATE: 1/25/02	SHEET 3 OF 3	SCALE: 1"=100'
PROJECT NO: 30838.00	DRAWN BY: FGM	

VHB *Vanasse Hangen Brustlin, Inc.*
Transportation Land Development Environmental Services
11832 Rock Landing Drive, Suite 203
Newport News, Virginia 23606
(757) 873-3386 • FAX (757) 873-0757

CURVE TABLE					
CURVE	LENGTH	RADIUS	DELTA	CHORD	CHORD BEARING
C1	75.94'	284.50'	15°17'37"	75.72'	S50°33'22"W
C2	32.87'	473.07'	3°58'54"	32.87'	S40°55'07"W

LINE TABLE		
LINE	BEARING	LENGTH
L1	S45°34'22"W	26.32'
L2	S56°08'21"W	146.51'
L3	S56°08'21"W	89.80'
L4	S56°08'21"W	56.71'
L5	N39°28'34"W	78.14'
L6	N68°12'25"W	53.26'
L7	N26°20'59"W	67.58'
L8	N72°01'34"W	76.39'
L9	S42°54'34"W	65.24'

GRAPHIC SCALE
0 100 200
SCALE: 1"= 100'

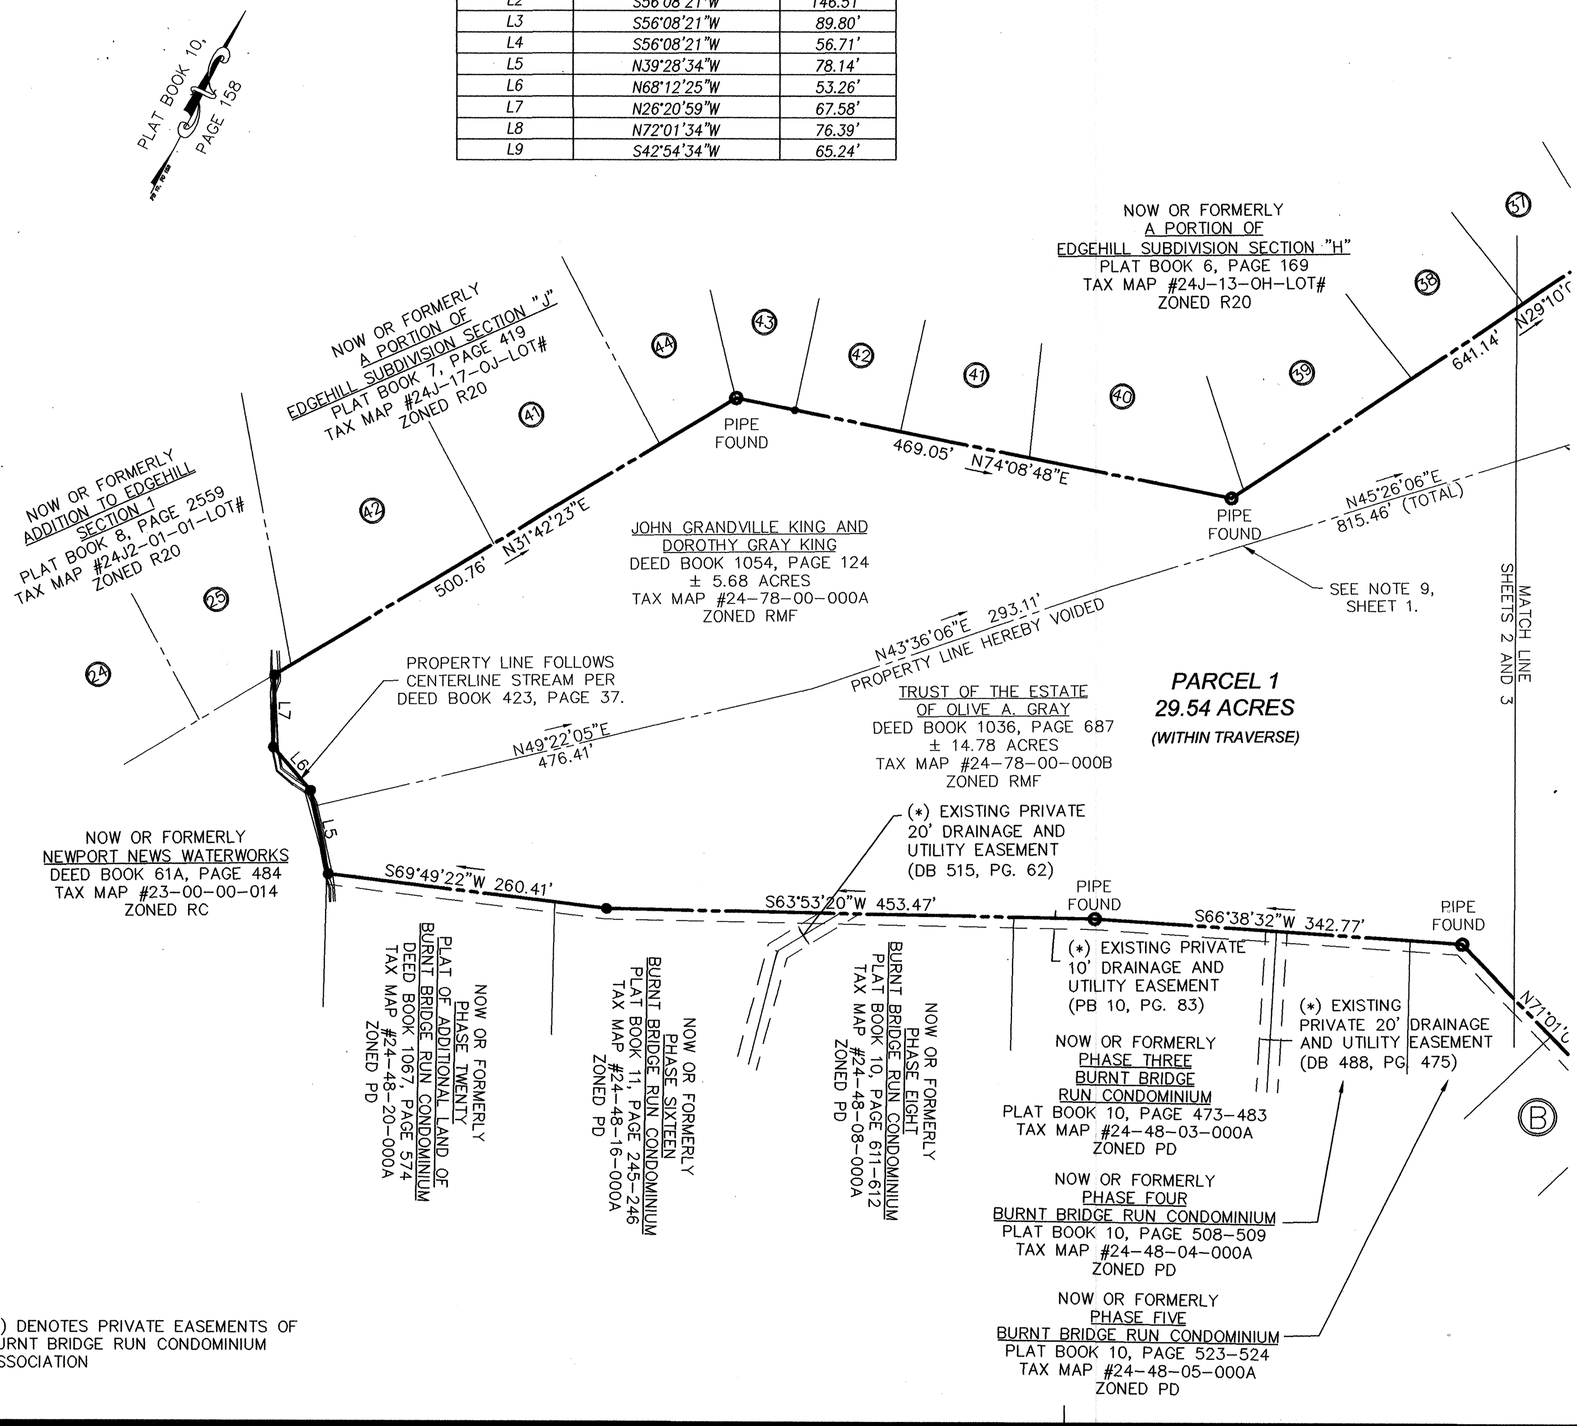

COMMONWEALTH OF VIRGINIA
W. RAGE COCKRELL
NO. 1367
3/18/02
LAND SURVEYOR

LEGEND

INDICATES POINT FOUND AS DENOTED
INDICATES IRON ROD TO BE SET

APPROVED:
YORK COUNTY BOARD OF SUPERVISORS

BY: A. Maddalena
PLAT APPROVING AGENT

DATE: 3/26/02

STATE OF VIRGINIA
COUNTY OF YORK

IN THE CLERK'S OFFICE OF THE CIRCUIT COURT FOR THE COUNTY OF YORK, THE 26 DAY OF Mar., 2002. THIS MAP WAS PRESENTED AND ADMITTED TO RECORD AS THE LAW DIRECTS AS INSTRUMENT NO. 020005100
3:24 pm

TESTE: Lynn S. Jenkins
CLERK

BY: Natalie C Owens, DC.

FILE # 30969