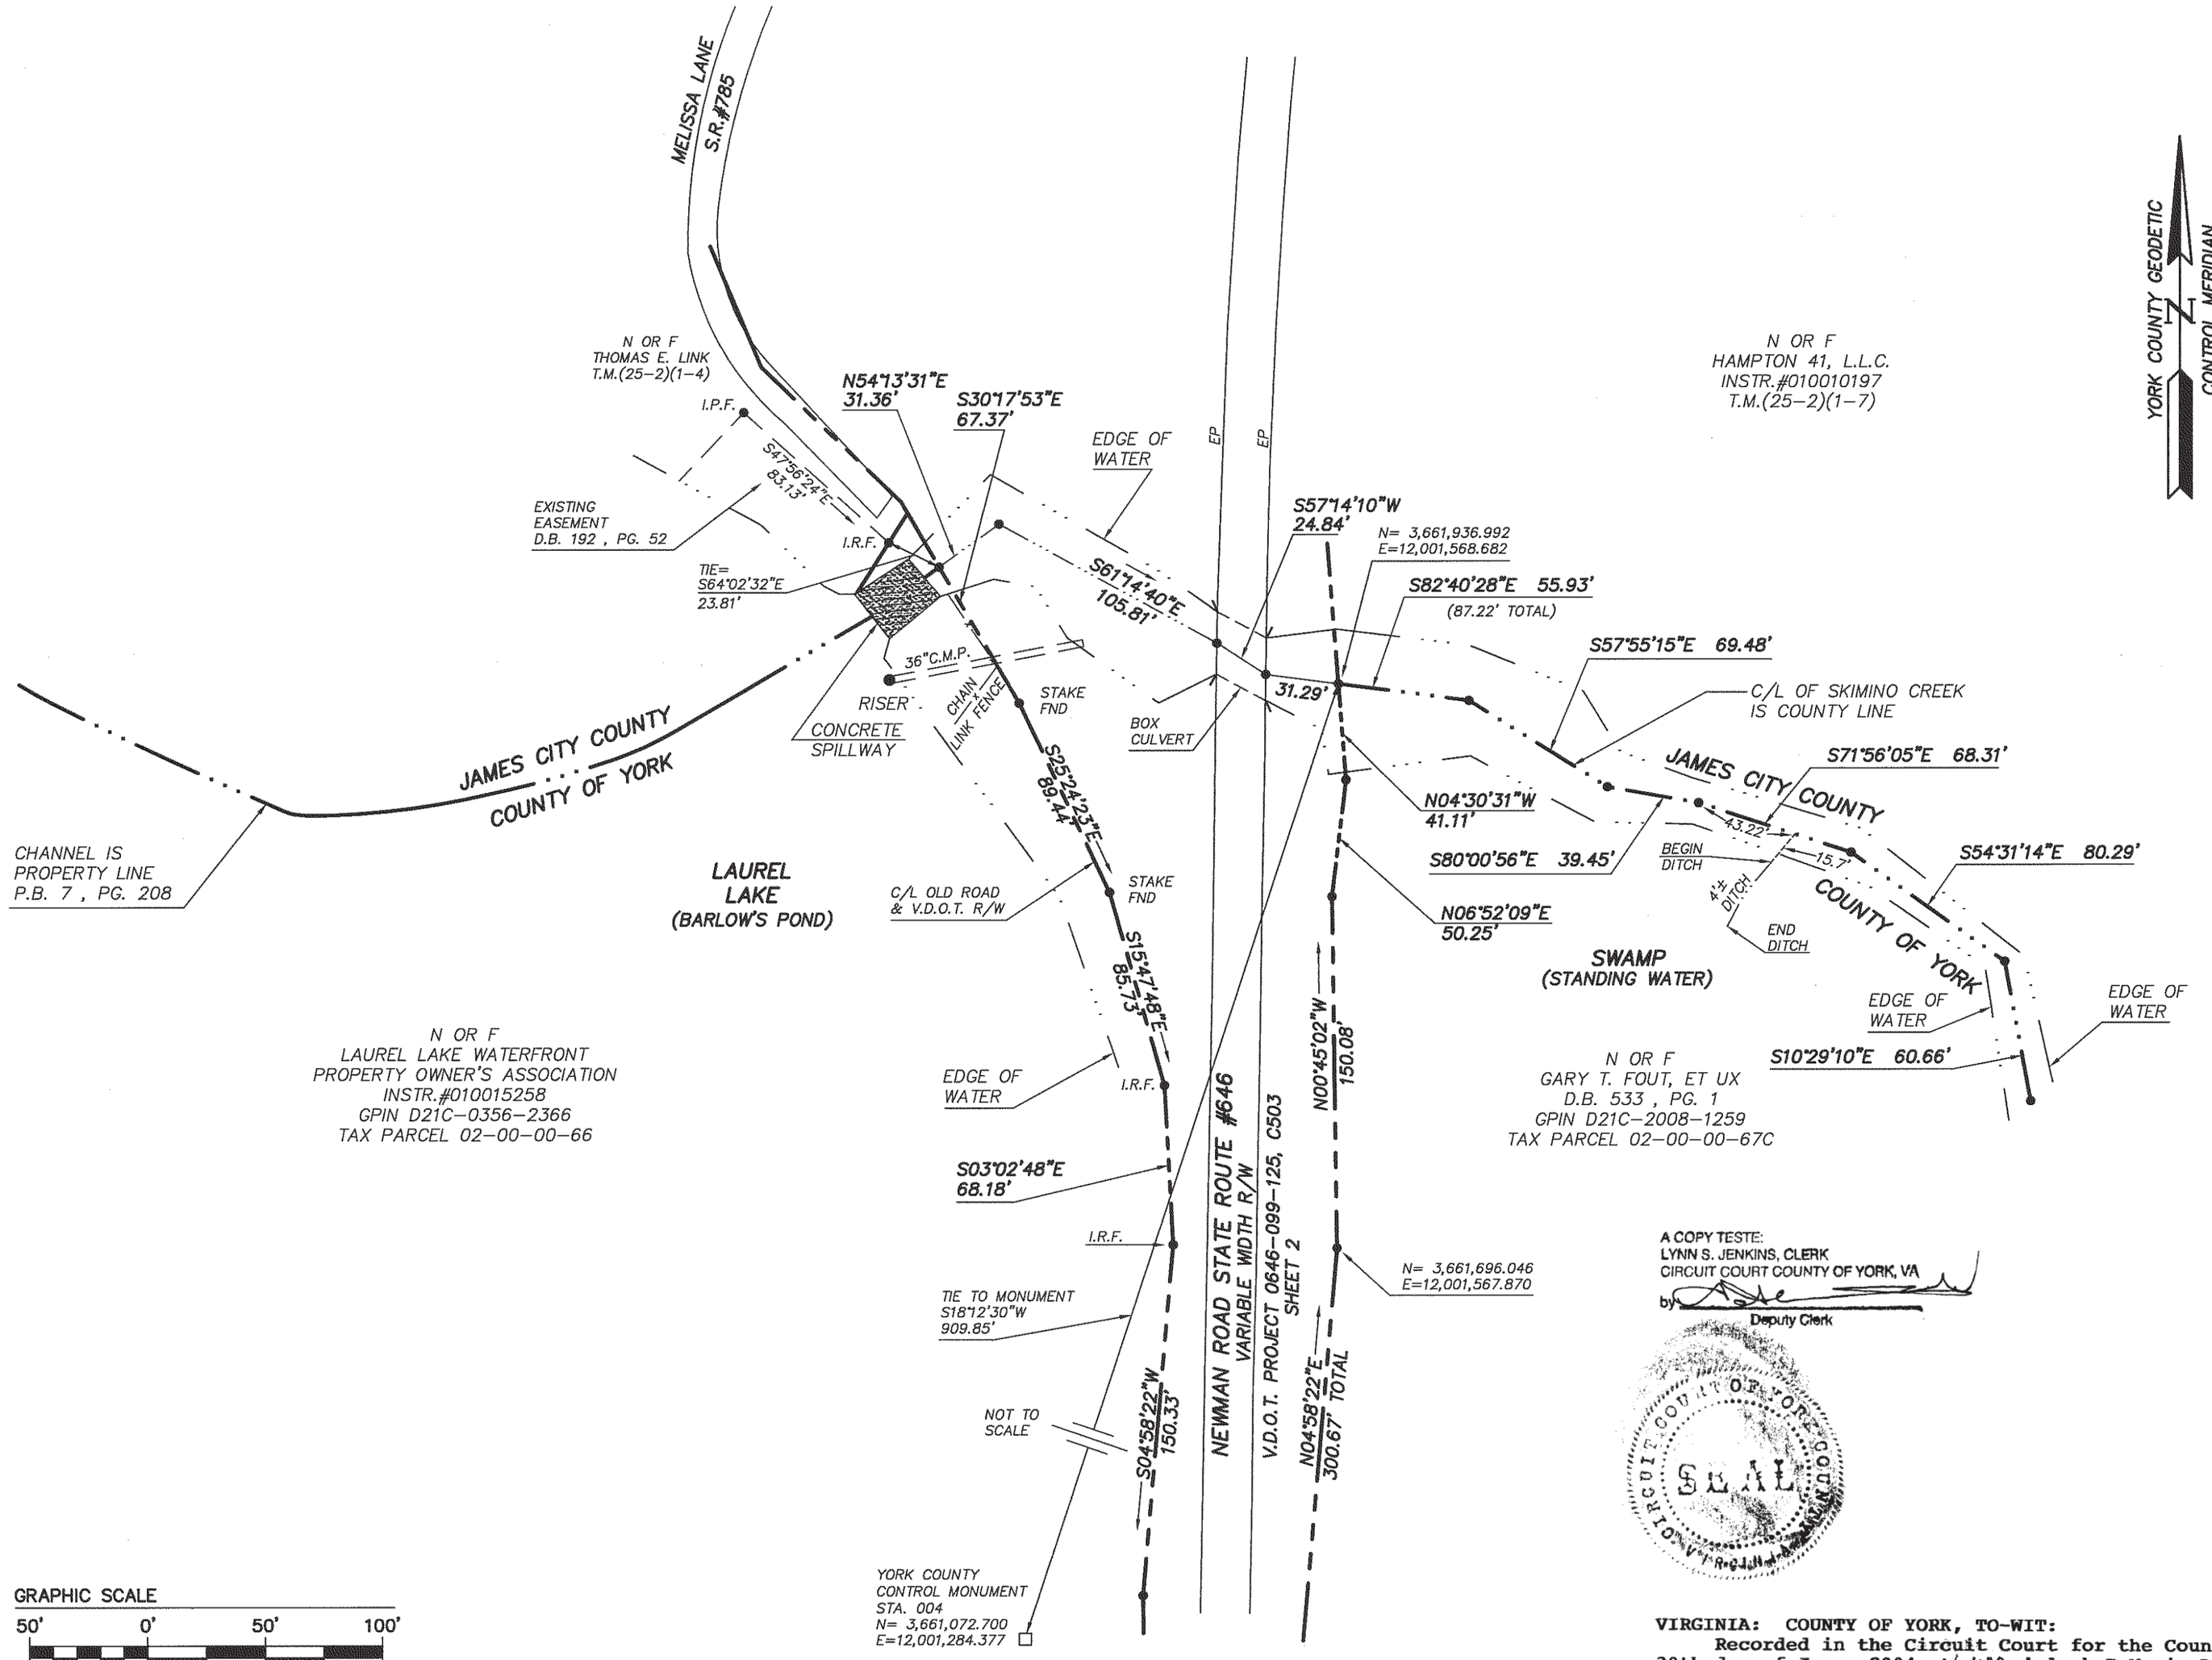

A COPY TESTE:
LYNN S. JENKINS, CLERK
CIRCUIT COURT COUNTY OF YORK, VA
by: _____ Deputy Clerk

COUNTY OF YORK CIRCUIT COURT SEAL

VIRGINIA: COUNTY OF YORK, TO-WIT:
Recorded in the Circuit Court for the County of York, on the 30th day of June, 2004 at 1:00 o'clock P.M. in Deed Book Instrument No. 040013859.

02.25.03-16:31 6204-51P01.dwg JKR

AES CONSULTING ENGINEERS
5248 Olde Towne Road, Suite 1
Williamsburg, Virginia 23188
(757) 253-0040
Fax (757) 220-8994

PLAT SHOWING EXISTING
SKIMINO CREEK CENTERLINE
PREPARED FOR
COUNTY OF YORK
&
JAMES CITY COUNTY
COUNTY LINE COUNTY OF YORK AND JAMES CITY COUNTY, VIRGINIA

COMMONWEALTH OF VIRGINIA
2/14/03
G.T. WILSON, JR.
CERTIFICATE No. 1183
CERTIFIED LAND SURVEYOR

No.	DATE	REVISION / COMMENT / NOTE	BY

Designed AES	Drawn JKR
Scale 1"=50'	Date 2/14/2003
Project No. 6204-51	
Drawing No. 1 OF 1	