RESUBDIVISION OF LOT 9, PARCEL 9A AND VACATED 50' UNIMPROVED RIGHT-OF-WAY

HARWOOD MILL

SECTION B, BLOCK B
COUNTY OF YORK, VIRGINIA
GRAFTON DISTRICT
DATE: 9/11/2007

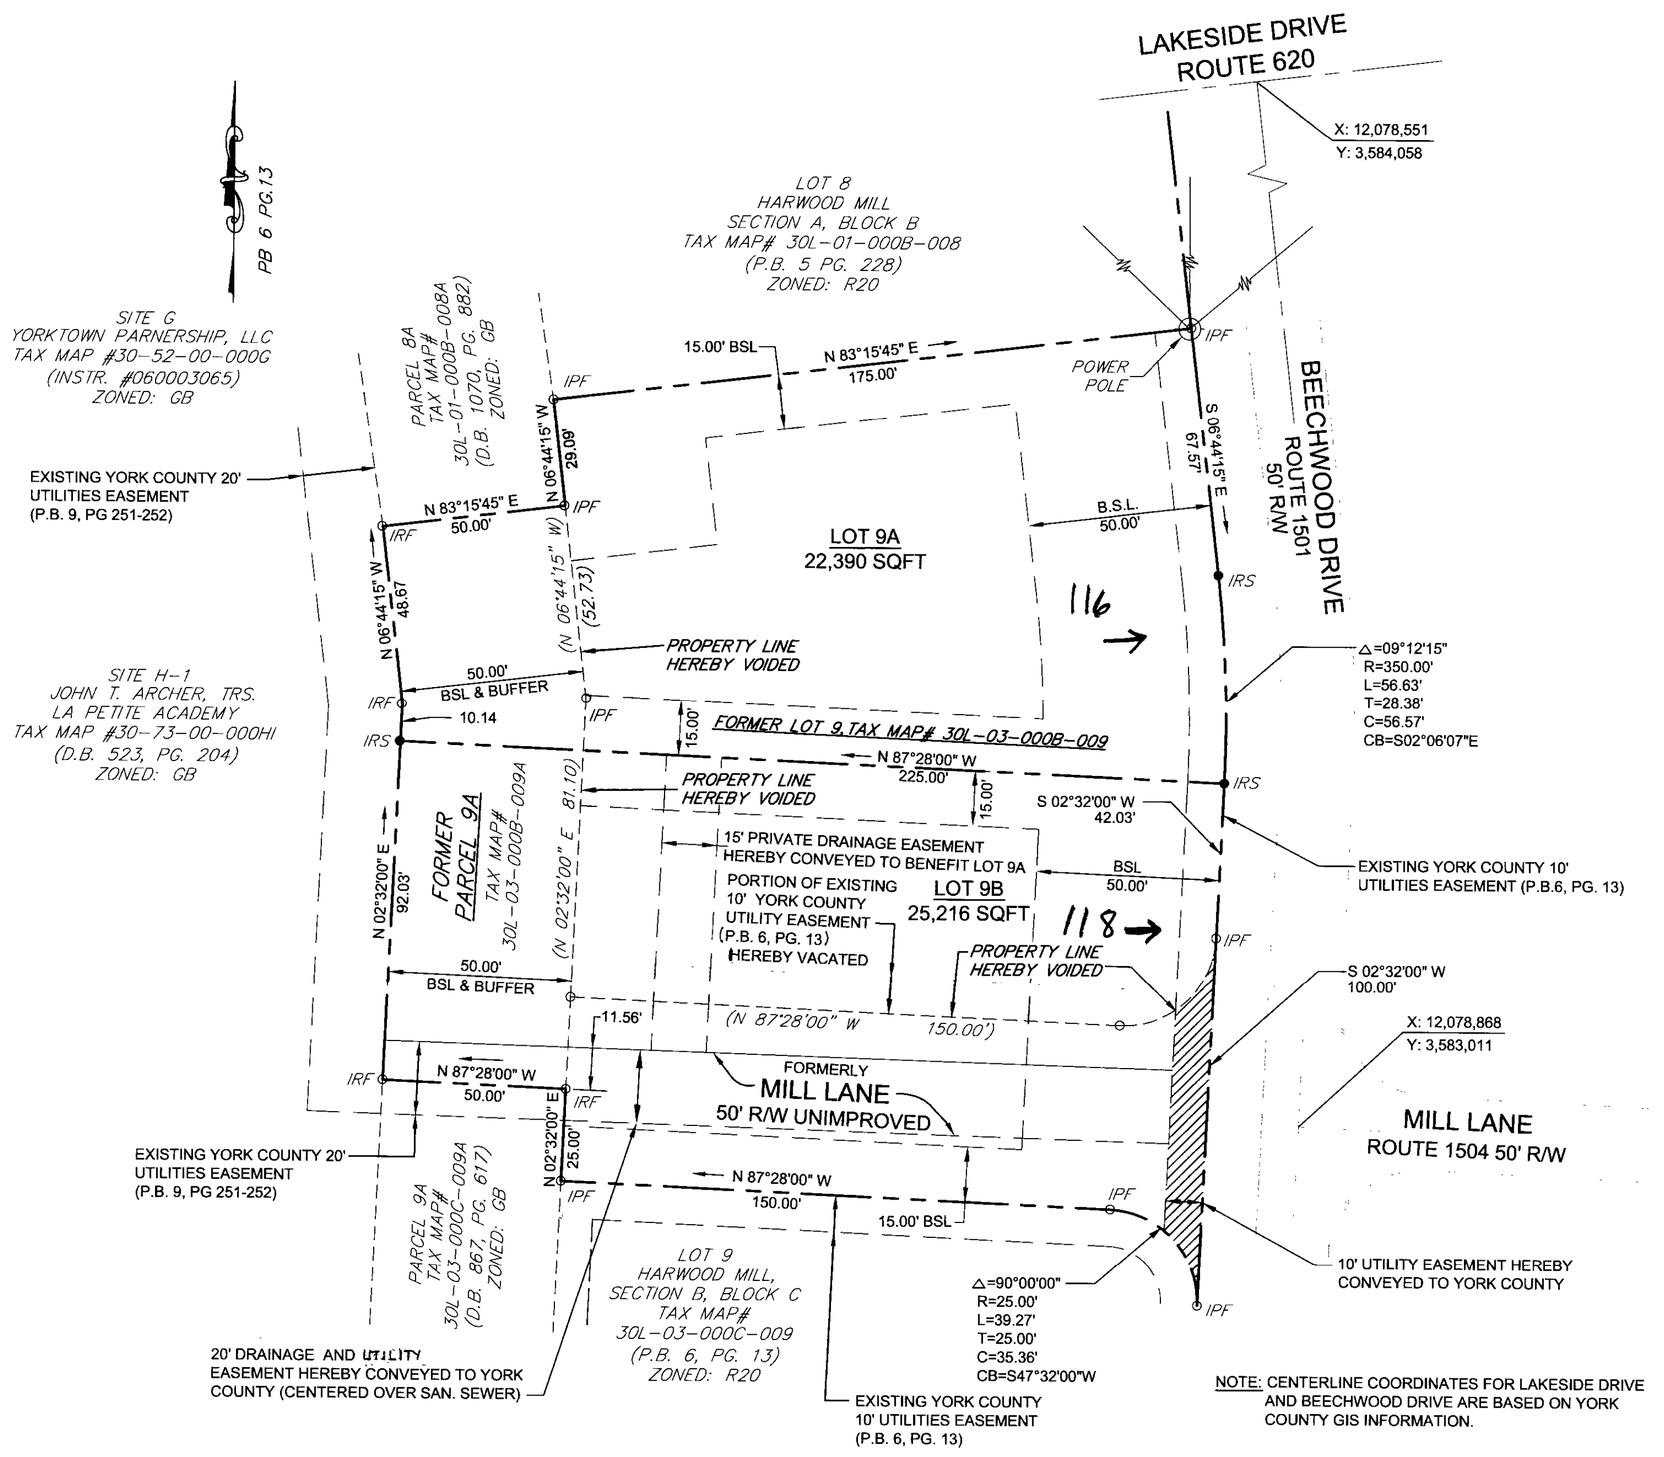

NOTE: CENTERLINE COORDINATES FOR LAKESIDE DRIVE AND BEECHWOOD DRIVE ARE BASED ON YORK COUNTY GIS INFORMATION.

Bury+Partners
ENGINEERING SOLUTIONS
4095 Ironbound Road, Suite 200
Williamsburg, Virginia 23188
Tel. (757) 229-1776 Fax (757) 229-4683
Bury+Partners, Inc. ©Copyright 2006

SHEET 2 OF 2

COMMONWEALTH OF VIRGINIA
LYNN D. EVANS
1279
9/12/07
LAND SURVEYOR

APPROVED:

YORK COUNTY BOARD OF SUPERVISORS

BY: Al Maddalena
PLAT APPROVING AGENT

DATE: 5/7/08

STATE OF VIRGINIA
COUNTY OF YORK
IN THE CLERK'S OFFICE OF THE CIRCUIT COURT FOR THE COUNTY OF YORK-POQUOSON, THIS 20th DAY OF May 2008 THIS MAP WAS PRESENTED AND ADMITTED TO RECORD AS THE LAW DIRECTS AS INSTRUMENT NO. 080010706
11:57 A.M.

TESTE: Lynn S. Mendibur
CLERK

BY: Brenda S. Hughes DC

2008 MAY 20 AM 11:57