PAGE 1

000032

N or F
JOHN WAYNE PRESSON
INST# 09000009313
GPIN #U07C-1324-0852
TAX MAP #30B-02-00-006A
ZONE: RR

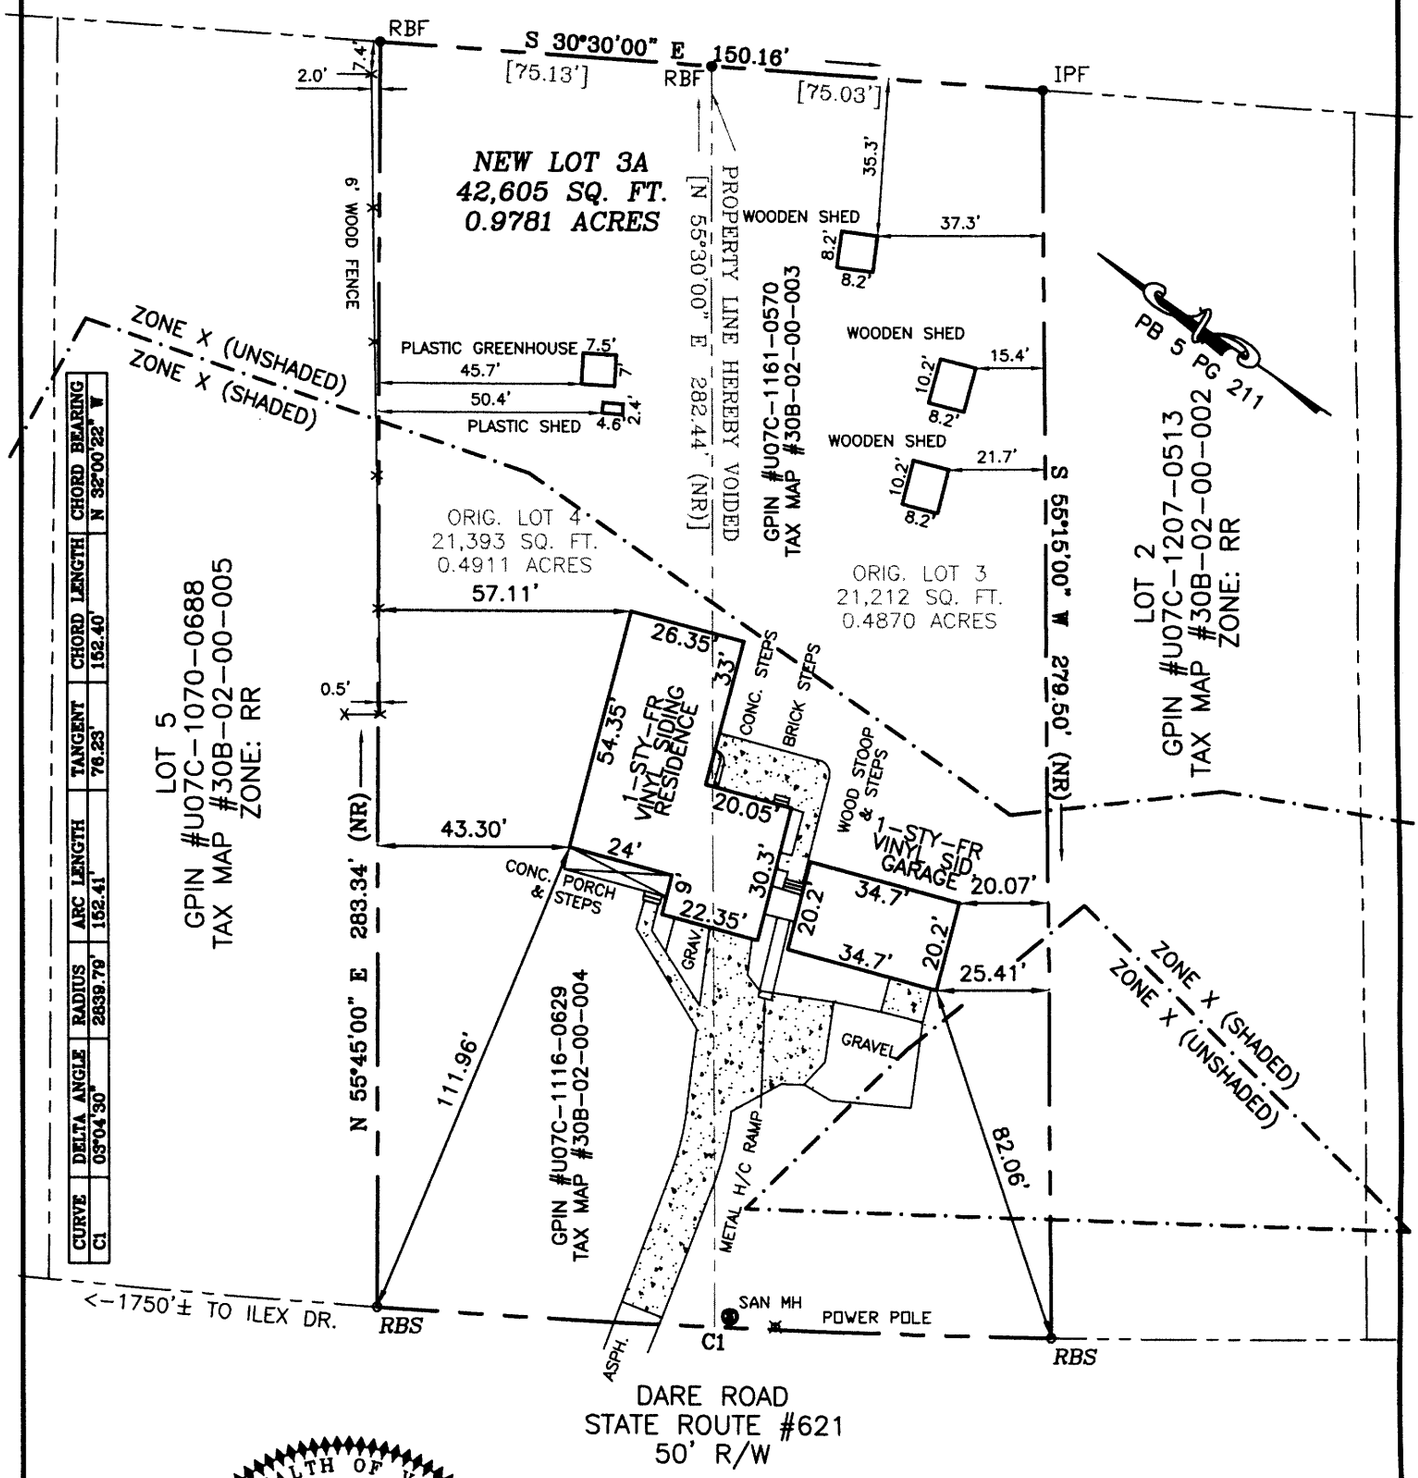

CURVE	DELTA ANGLE	RADIUS	ARC LENGTH	TANGENT	CHORD LENGTH	CHORD BEARING
C1	03°04'30"	2839.79'	152.41'	76.23'	152.40'	N 32°00'22" W

COMMONWEALTH OF VIRGINIA
ANTHONY D. POTTS
LIC. NO. 001487-B
10-7-13
LAND SURVEYOR

THIS IS TO CERTIFY THAT ON OCTOBER 7, 2013 I PERFORMED A CURRENT FIELD SURVEY OF THE PROPERTY SHOWN ON THIS PLAT, AND THAT THE TITLE LINES AND THE WALLS OF THE BUILDINGS ARE AS SHOWN ON THIS PLAT.

THE BUILDINGS STAND STRICTLY WITHIN THE TITLE LINES AND THERE ARE NO ENCROACHMENTS OF OTHER BUILDINGS ON THE PROPERTY EXCEPT AS SHOWN.

ANTHONY D. POTTS, L.S.

F.B. 937 PG. 26

TORRENTI/ERD/ADP

PRESSON-3-4-PLV.DWG
JOB NO.13-305

 # 1004 & 1006 DARE ROAD SHEET 2 OF 2

A PROPERTY LINE VACATION ON THE PROPERTY OF

PATRICIA D. McALEXANDER

LOTS 3 & 4

R.F. PRESSON

SUBDIVISION

GRAFTON DISTRICT
YORK COUNTY, VIRGINIA

ADPA

A.D. POTTS & ASSOCIATES, INC.
11524 JEFFERSON AVENUE
NEWPORT NEWS, VIRGINIA 23601
PHONE: (757) 595-4610

SCALE: 1"=40' DATE: 10/7/13