COMPILED PLAT SHOWING BOUNDARY LINE ADJUSTMENT BETWEEN THE PROPERTIES OF JEANETTE J. KEENER, TRUSTEE OF THE FAMILY TRUST AND COMMONWEALTH GREEN, LLLP

BETHEL DISTRICT, YORK COUNTY, VIRGINIA
MAY 2, 2014, REVISED SEPTEMBER 8, 2014

ADPA
A.D. POTTS & ASSOCIATES, INC.
11524 JEFFERSON AVENUE
NEWPORT NEWS, VIRGINIA 23601
PHONE: (757) 595-4610

0' 100' 200' 300'

SCALE: 1"=100'

SHEET 2 OF 3

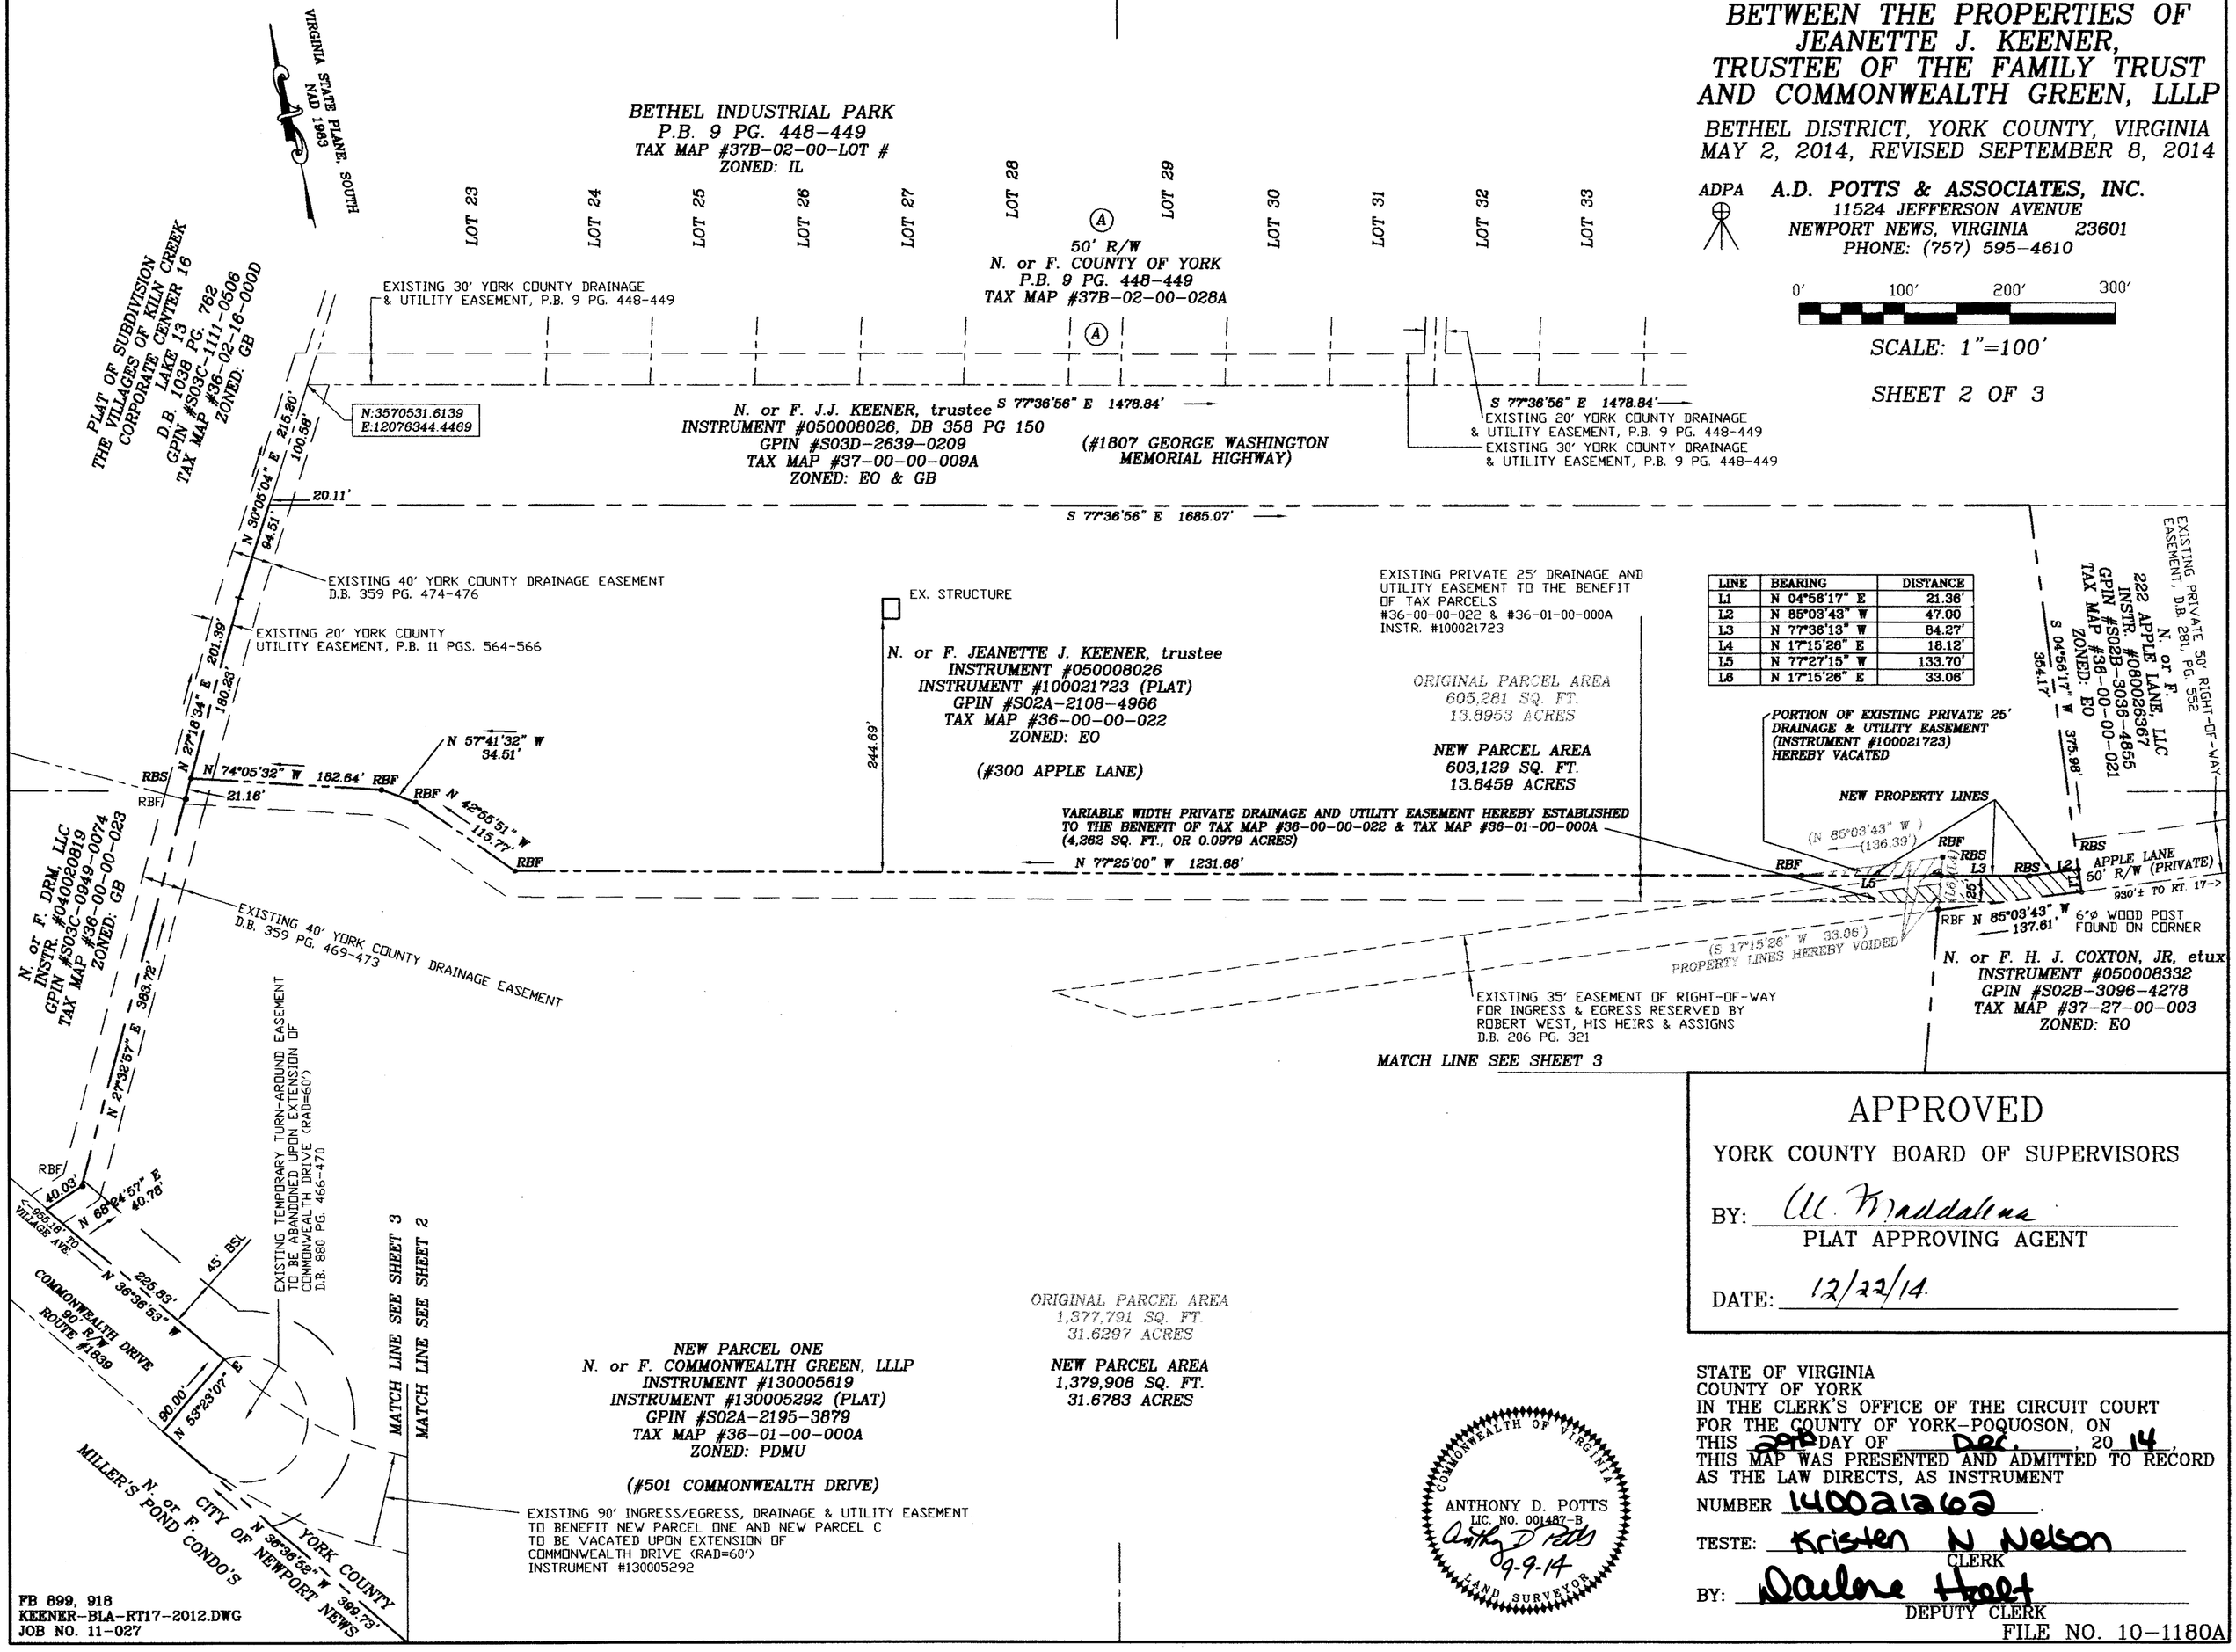

LINE	BEARING	DISTANCE
L1	N 04°56'17" E	21.36'
L2	N 85°03'43" W	47.00
L3	N 77°36'13" W	84.27'
L4	N 17°15'26" E	18.12'
L5	N 77°27'15" W	133.70'
L6	N 17°15'26" E	33.06'

APPROVED
YORK COUNTY BOARD OF SUPERVISORS
BY: M. Maddalena
PLAT APPROVING AGENT
DATE: 12/22/14

COMMONWEALTH OF VIRGINIA
ANTHONY D. POTTS
LIC. NO. 001487-B
9-9-14
LAND SURVEYOR

STATE OF VIRGINIA
COUNTY OF YORK
IN THE CLERK'S OFFICE OF THE CIRCUIT COURT FOR THE COUNTY OF YORK-POQUOSON, ON THIS 29th DAY OF Dec., 20 14, THIS MAP WAS PRESENTED AND ADMITTED TO RECORD AS THE LAW DIRECTS, AS INSTRUMENT
NUMBER 140021262.
TESTE: Kristen N Nelson
CLERK
BY: Darlene Hoff
DEPUTY CLERK

FB 899, 918
KEENER-BLA-RT17-2012.DWG
JOB NO. 11-027

FILE NO. 10-1180A