4 Bond

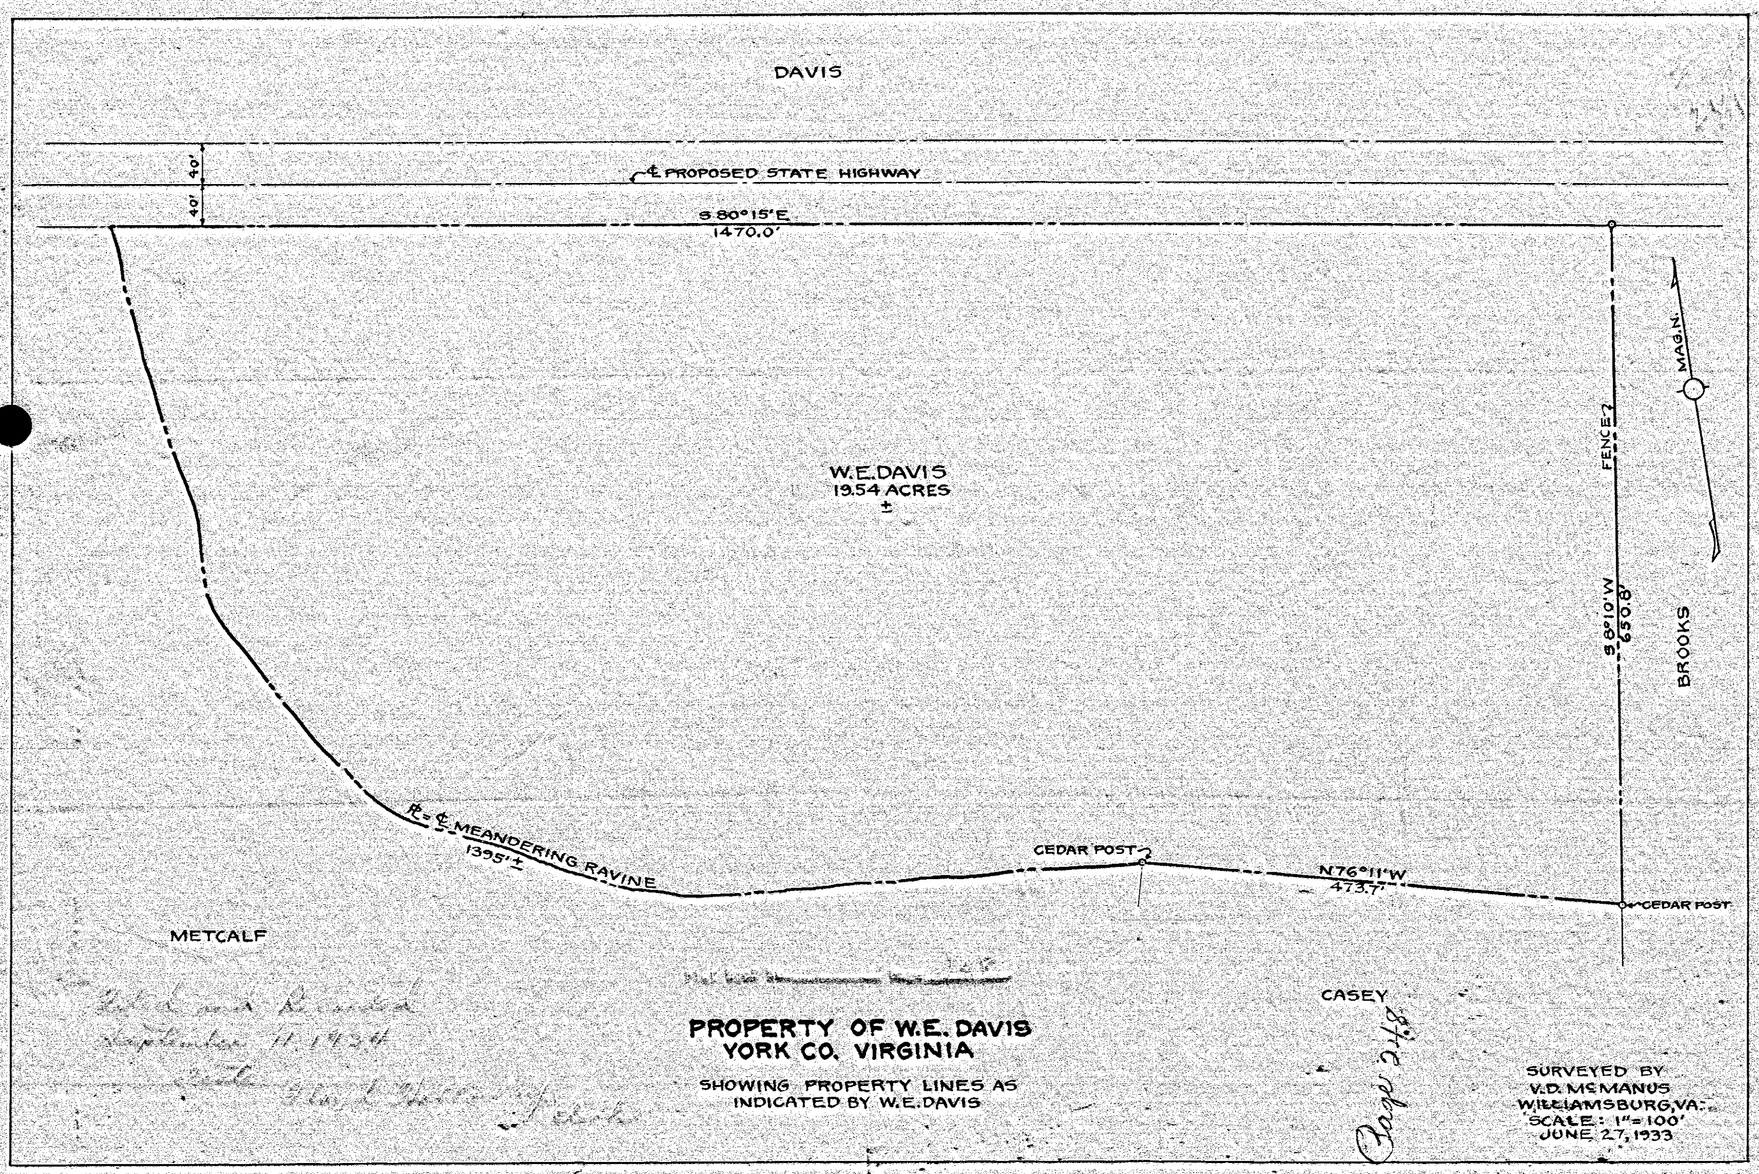

Filed & Recorded
September 11, 1934
Floyd Holloway Clerk

PROPERTY OF W.E. DAVIS
YORK CO. VIRGINIA

SHOWING PROPERTY LINES AS
INDICATED BY W.E. DAVIS

SURVEYED BY
V.D. McMANUS
WILLIAMSBURG, VA.
SCALE: 1" = 100'
JUNE 27, 1933

Page 248

6

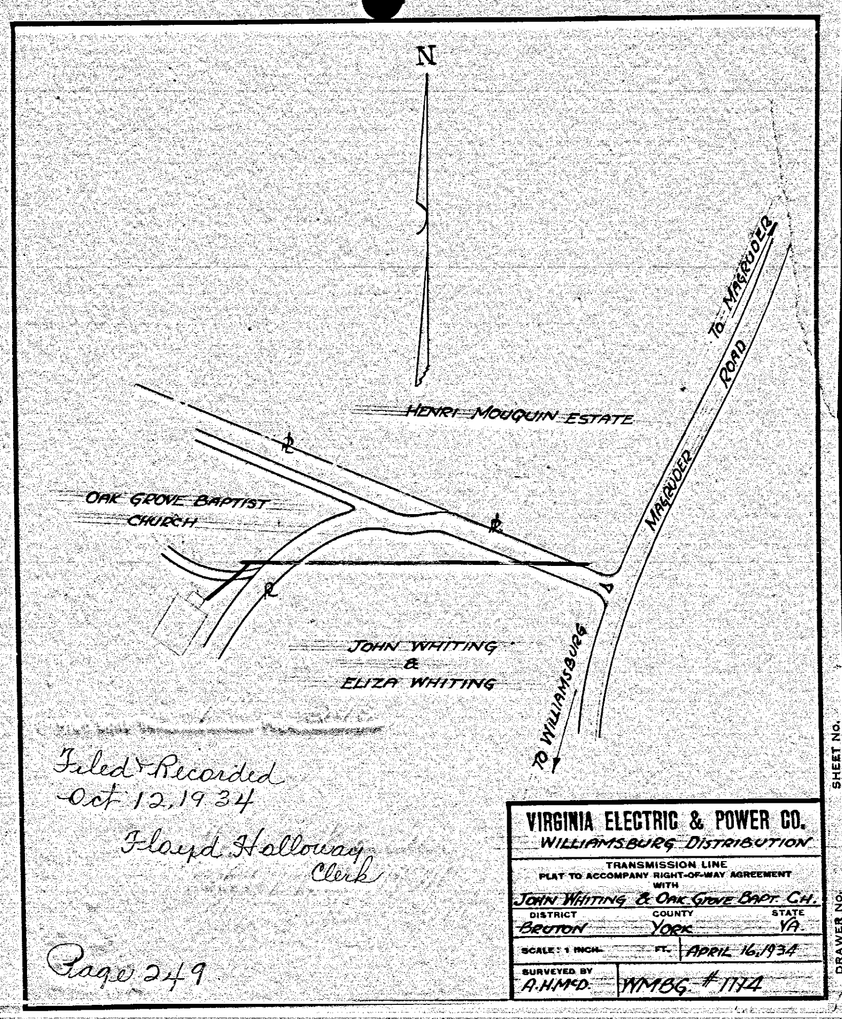

Filed & Recorded
Oct 12, 1934
Floyd Holloway
Clerk

VIRGINIA ELECTRIC & POWER CO.
WILLIAMSBURG DISTRIBUTION
TRANSMISSION LINE
PLAT TO ACCOMPANY RIGHT-OF-WAY AGREEMENT WITH
JOHN WHITING & OAK GROVE BAPT. CH.
DISTRICT: BRUTON | COUNTY: YORK | STATE: VA.
SCALE: 1 INCH = FT. | APRIL 16, 1934
SURVEYED BY A.H.M.D. | WMBG. # 1114
SHEET NO.
DRAWER NO.

Page 249