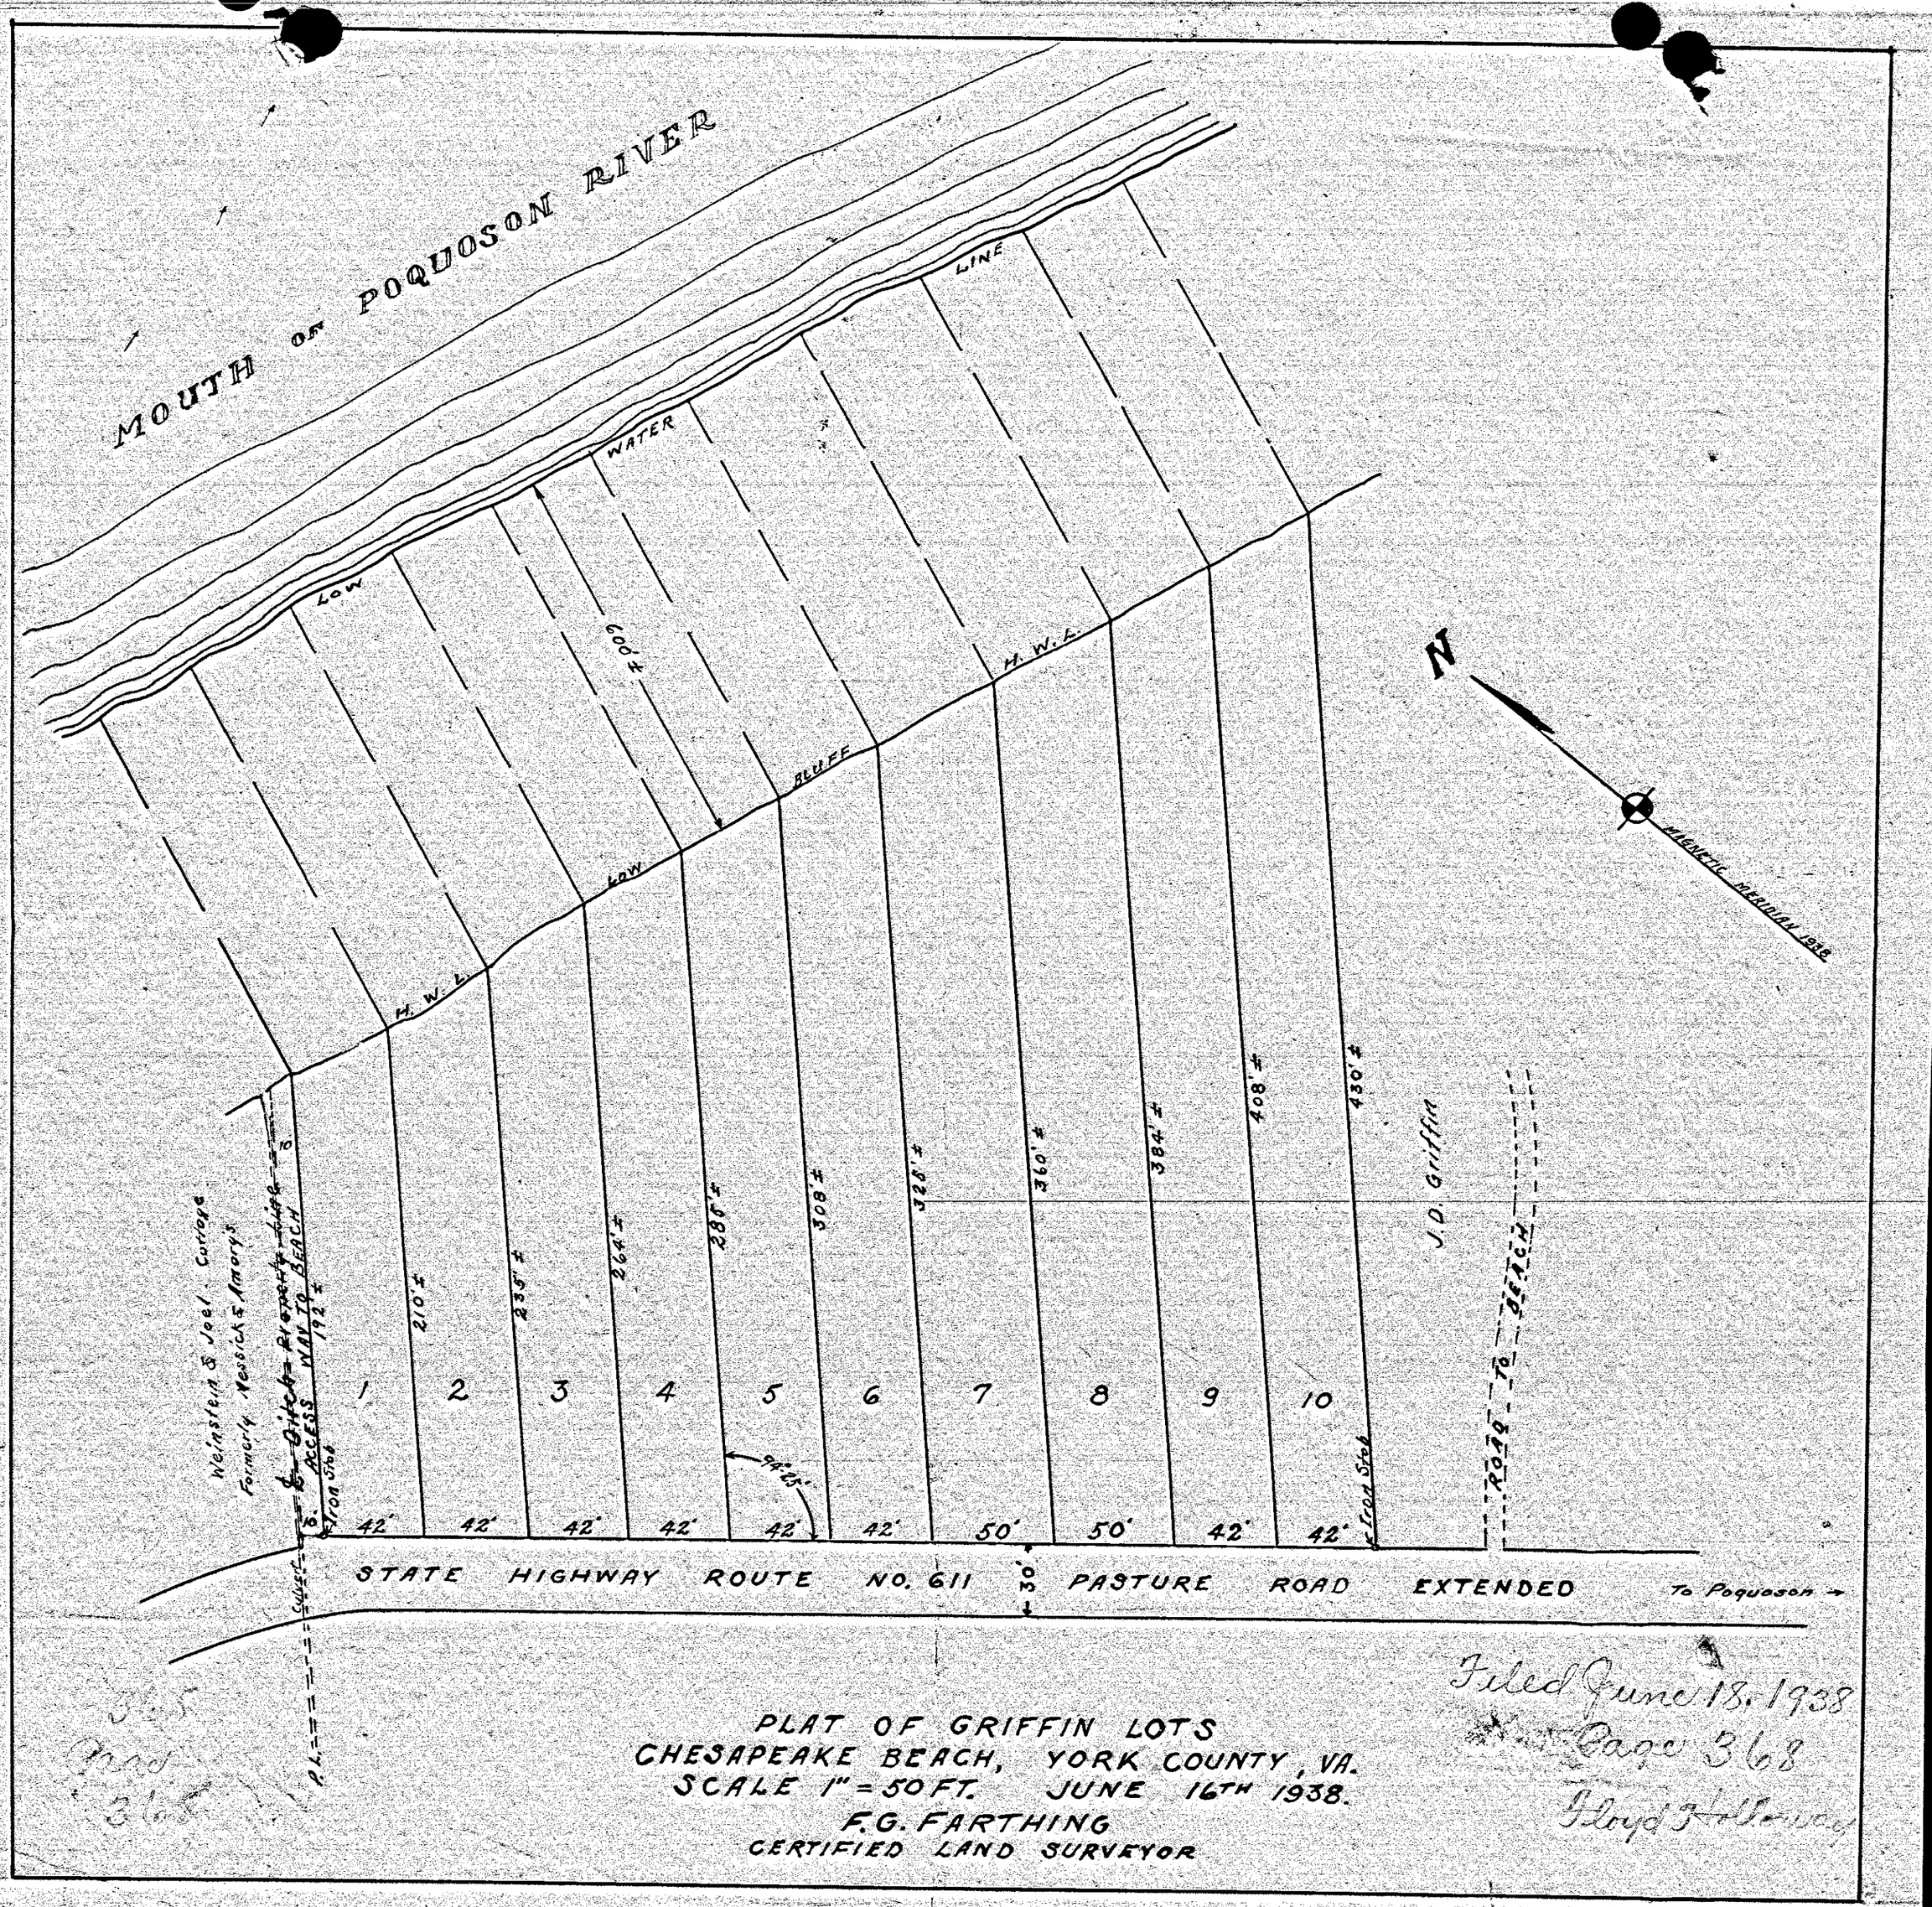

Plat Book No. 1 Page 368

I, J. D. Griffin, do hereby state and certify that the above subdivision of the farm known as "Griffin's Farm" as shown on the above plat consisting of Lots from 1 through 10 inclusive, abuting on the State Highway No. 611 as shown on said blue print map and as running to the bluff on the water, entitled, "Plat of Griffin Lots, Chesapeake Beach, York County, Virginia", scale 1 inch equal fifty feet, June 16, 1938, made by F. G. Farthing, Certified Land Surveyor, is with the free consent and in accordance with the desire of the undersigned owner. The said J. D. Griffin reserves the right to grant easements for a electric light and power line, water and sewer, and a telephone line along the road as shown on said map.

In testimony whereof J. D. Griffin has signed this instrument and affixed his seal thereto, this the 18th day of June, 1938.

J. D. Griffin (SEAL)

State of Virginia,
County of York, to-wit:

Plat Book No. 1 Page 368

I, Floyd Holloway, Clerk of the Circuit Court, for the County of York, Virginia, do certify that J. D. Griffin, whose name is signed to the foregoing writing hereto annexed, bearing date on the 18th day of June, 1938, has this day acknowledged the same before me in my County aforesaid.

Given under my hand this 18th day of June, 1938.

Floyd Holloway
Clerk of the Circuit Court in and for the County of York, Virginia.