Plat Book No. 4 Page 245

Deed Recorded in Deed Book 73, page 431

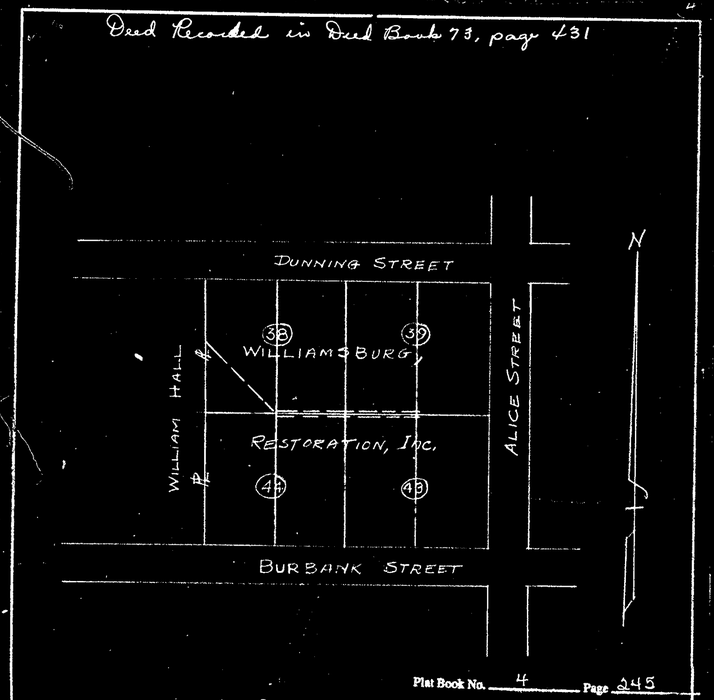

Plat Book No. 4 Page 245

VEPCA PROB NO. 19
VIRGINIA ELECTRIC AND POWER COMPANY
PLAT TO ACCOMPANY RIGHT-OF-WAY AGREEMENT

PENINSULA DISTRICT		
DISTRICT BRUTON	COUNTY YORK	STATE VIRGINIA
WILLIAMSBURG OFFICE	No. R/W 44	
1951		

——— CENTERLINE OF RIGHT-OF-WAY

"ALBANENE" NO. 1061 KAECO., N.Y. 8

Deed Book 73, p. 471

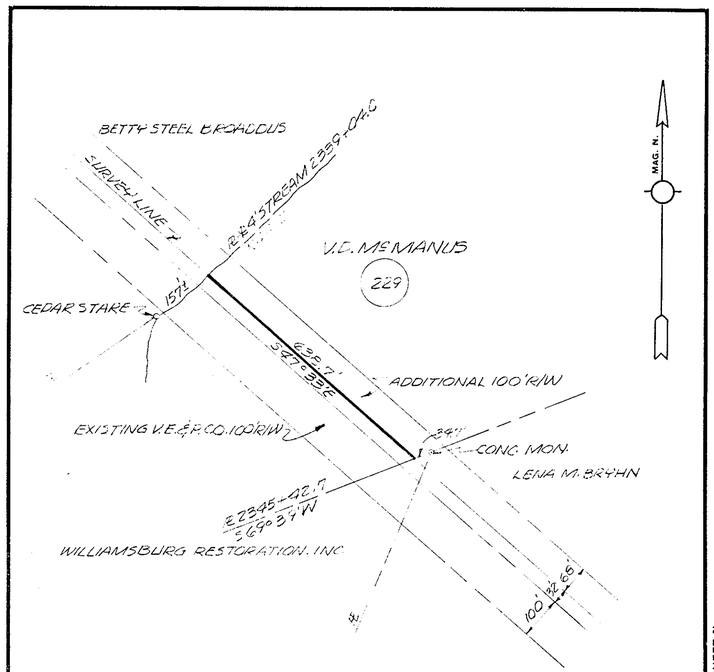

VIRGINIA ELECTRIC AND POWER CO.
CHESTERFIELD-N.A.C.A.
TRANSMISSION LINE
PLAT TO ACCOMPANY RIGHT-OF-WAY AGREEMENT
WITH
V. D. McMANUS

DISTRICT BRUTON	COUNTY YORK	STATE VA.
SCALE: 1 INCH = 200 FT.	NO. 229	
DATE: AUG. 2, 1951	SURVEYED BY STONE & WEBSTER ENG. CORP.	

SHEET No.
DRAWER No.

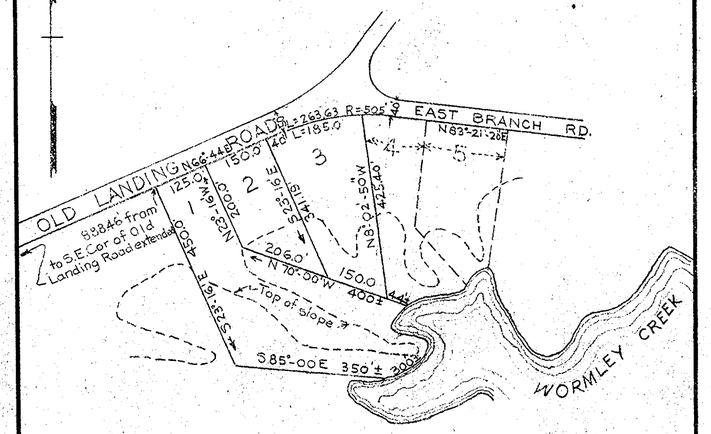

Map showing lots 1, 2 & 3 section "E" addition, subdivision of Marlbank Farm, York County Virginia.

Jan. 15, 1952 Scale 1"=200'

J. Temple Waddill
Certified Civil Engineer
Richmond, Va.

FP.B 336

N. B;

"ALBANENE" NO. 1061 KAECO., N.Y.