Plat Book No. 5 Page 157

DATE OF APPLICATION	COMMONWEALTH OF VIRGINIA COMMISSION OF FISHERIES	FOR OFFICE USE
DATE OF ASSIGNMENT		PLAT NO.
COUNTY RECORDED IN		MAP NO. 246
BOOK No. / PAGE No.		FILE NO.

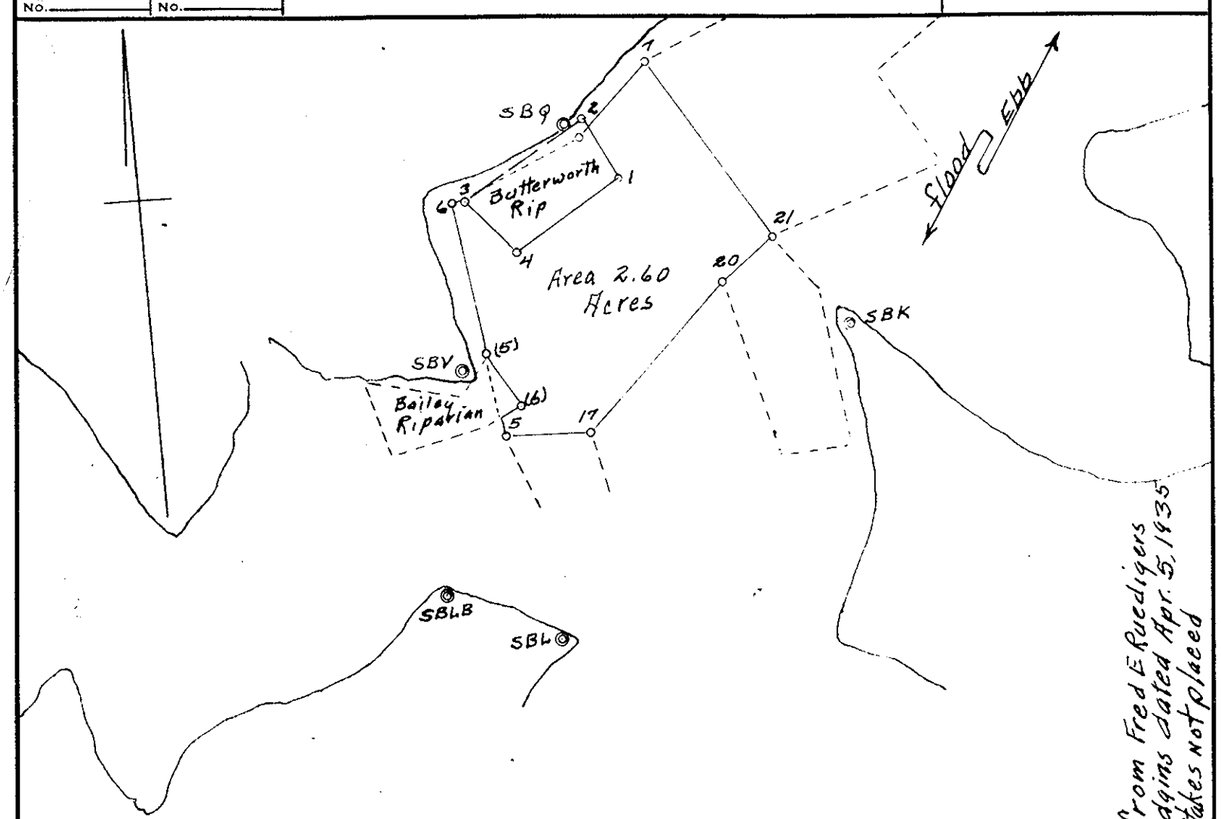

	SBK		SBQ	SBK	SBL	SBLB	SBV
	348°53'	5	66°21'				
	23°45'	6	112°35'				
	58°20'	7	287°02'				
	360°00'	SBV			266°37'	309°56'	
		20		276°23'	248°21'		
		21		305°05'	251°51'		
		SBR		360°00'			
		17				347°52'	35°17'
		SBK					1°47'

These notes taken from Survey for W.T. Hudgins dated Apr. 5, 1935 See File 3610. Stakes not placed

	SBV	SBK	SBL
SBQ	360°00'	41°21'	20°39'
SBV		360°00'	360°00'
SBL		319°32'	
1	17°18'	39°21'	28°01'
2	3°25'	44°40'	23°02'
3	339°29'	24°49'	8°24'
4	3°06'	18°53'	14°03'
(5)	38°38'	2°04'	6°51'
(6)	100°47'	352°42'	9°45'

0.02 Acre taken out for Bailey Riparian
0.48 " " " Butterworth Riparian
0.50 Acre total taken out for Riparians

This survey includes most of 3.10 Acres (File 3610) and takes the place of it.

For Ref. Ls see surveys of Butterworth & Bailey Riparians

Stations SBQ, SBV, SBL & SBK are 1¼" pipe

Recorded May 25, 1954
M.D. Bryant, Clerk
By ... Oyster Book 3, page 401

OYSTER PLANTING GROUND

OF L.B. Hogg

IN Wormleys Creek (South Branch)

District No. 15 York COUNTY

Scale 1/2,500 Feb 22 1954

Surveyed by J.K. Sinclair C.L.S.-495 CERTIFIED SURVEYOR

4A-57

E. G. SOLTMANN, INC.

Plat Book No. 5 Page 157

DATE OF APPLICATION	COMMONWEALTH OF VIRGINIA COMMISSION OF FISHERIES	FOR OFFICE USE
DATE OF ASSIGNMENT		PLAT NO.
COUNTY RECORDED IN		MAP NO. 246
BOOK No. / PAGE No.		FILE NO.

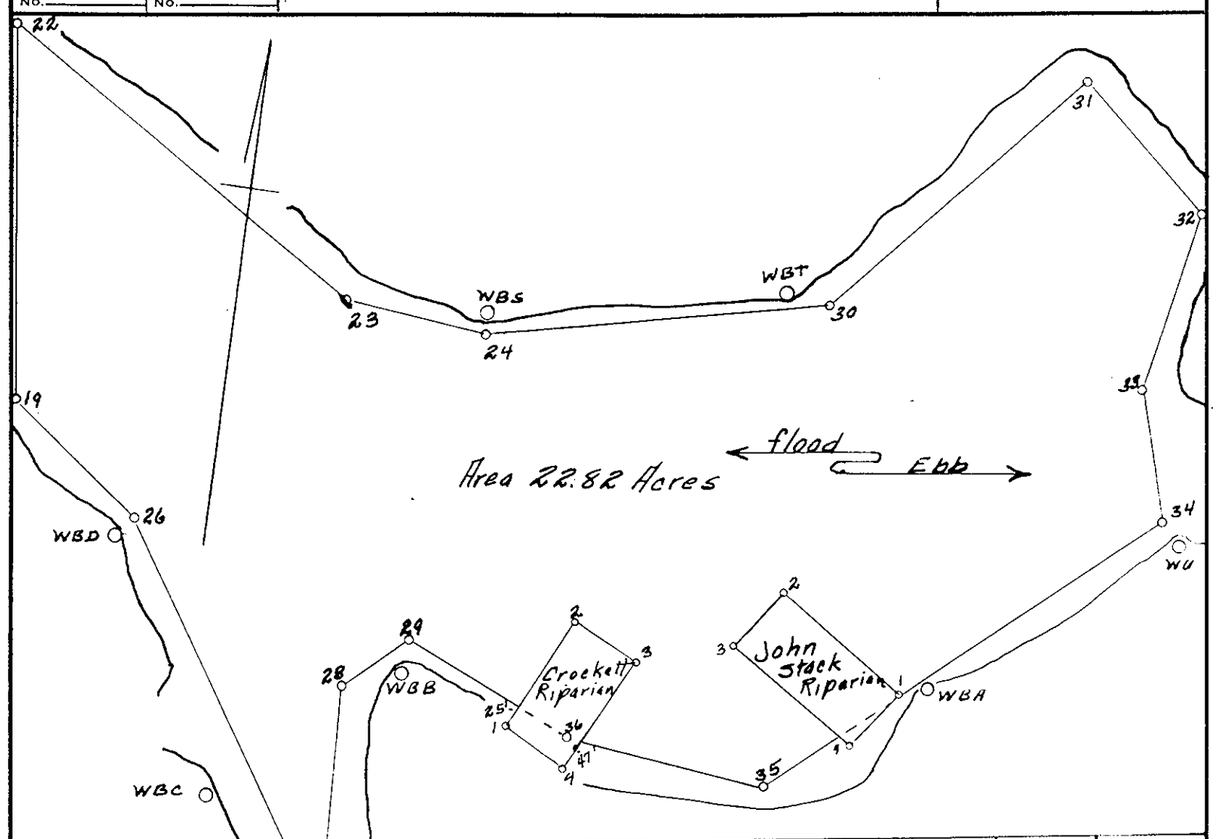

	WBR	WBE	WBC	WBD	WBB	WBA
19	17°19'	115°02'				
22	334°29'	92°00'				
23	0°49'	159°19'				
24	1°25'	168°44'				
26			315°10'	337°21'		
27			106°37	93°19'		
28			20°24'	64°15'		
29			22°54'	49°57'		
30						60°18'
31					108°42'	89°35'
32					119°37'	104°48'
33					128°32'	110°27'
34					138°08'	129°33'
35					166°55'	313°58'
WBS	360°00'		360°00'	360°00'		
WBK		360°00'				
WBE					360°00'	360°00'

Recorded May 25, 1954
M.D. Bryant, Clerk
Oyster Book 3, page 402

Notes on Crockett Riparian

WBB		WBS
103°45	1	343°50'
61°44'	2	330°15'
74°48'	3	323°13'
117°26'	4	336°54'
—	WBB	360°00'
360°00'	WBS	

WBB		WBA
0°50'	1	345°48'
346°53'	2	32°59'
353°57	3	10°54
321°06	4	321°06
360°00	WBA	—
—	WBB	360°00

Notes on Stack Riparian

This survey includes most of 23.30 Acres and takes the place of it.
0.48 Acre of the Stack Riparian comes out of the 23.30 Acre lease, See File 6342.
Stakes on Stack Riparian placed by this survey. All other notes copied. No stakes set.

OYSTER PLANTING GROUND

OF F.L. Hogge & Bros

IN Wormleys Creek (Western Branch)

District No. 15 York COUNTY

Scale 1/2500 Feb. 22 1954

Surveyed by J.K. Sinclair C.L.S.-495- CERTIFIED SURVEYOR

4A-56

E. G. SOLTMANN, INC.

Plat Book No. 5 Page 157

REVISED PLAT

SUBDIVISION OF TRACT OF LAND AS CONVEYED BY JOHN E. & CORNELIUS B. TATE TO A. J. WILLETT

POQUOSON DISTRICT, YORK COUNTY, VA.
SCALE: 1"=100' 19 MAY 1954

M.C. Moore CERTIFIED CIVIL ENGINEER

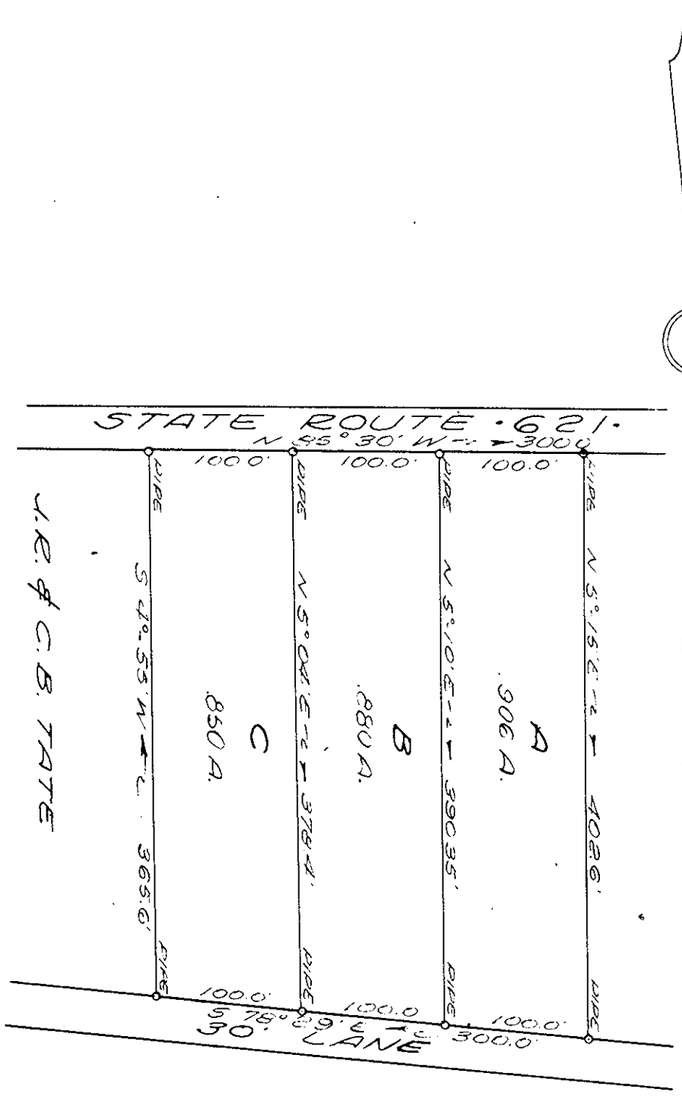

Recorded May 20-1954
M. D. Bryant Clerk

Plat Book No. 5 Page 157

DATE OF APPLICATION	COMMONWEALTH OF VIRGINIA COMMISSION OF FISHERIES	FOR OFFICE USE
DATE OF ASSIGNMENT		PLAT NO.
COUNTY RECORDED IN		MAP NO. 246
BOOK No. / PAGE No.		FILE NO.

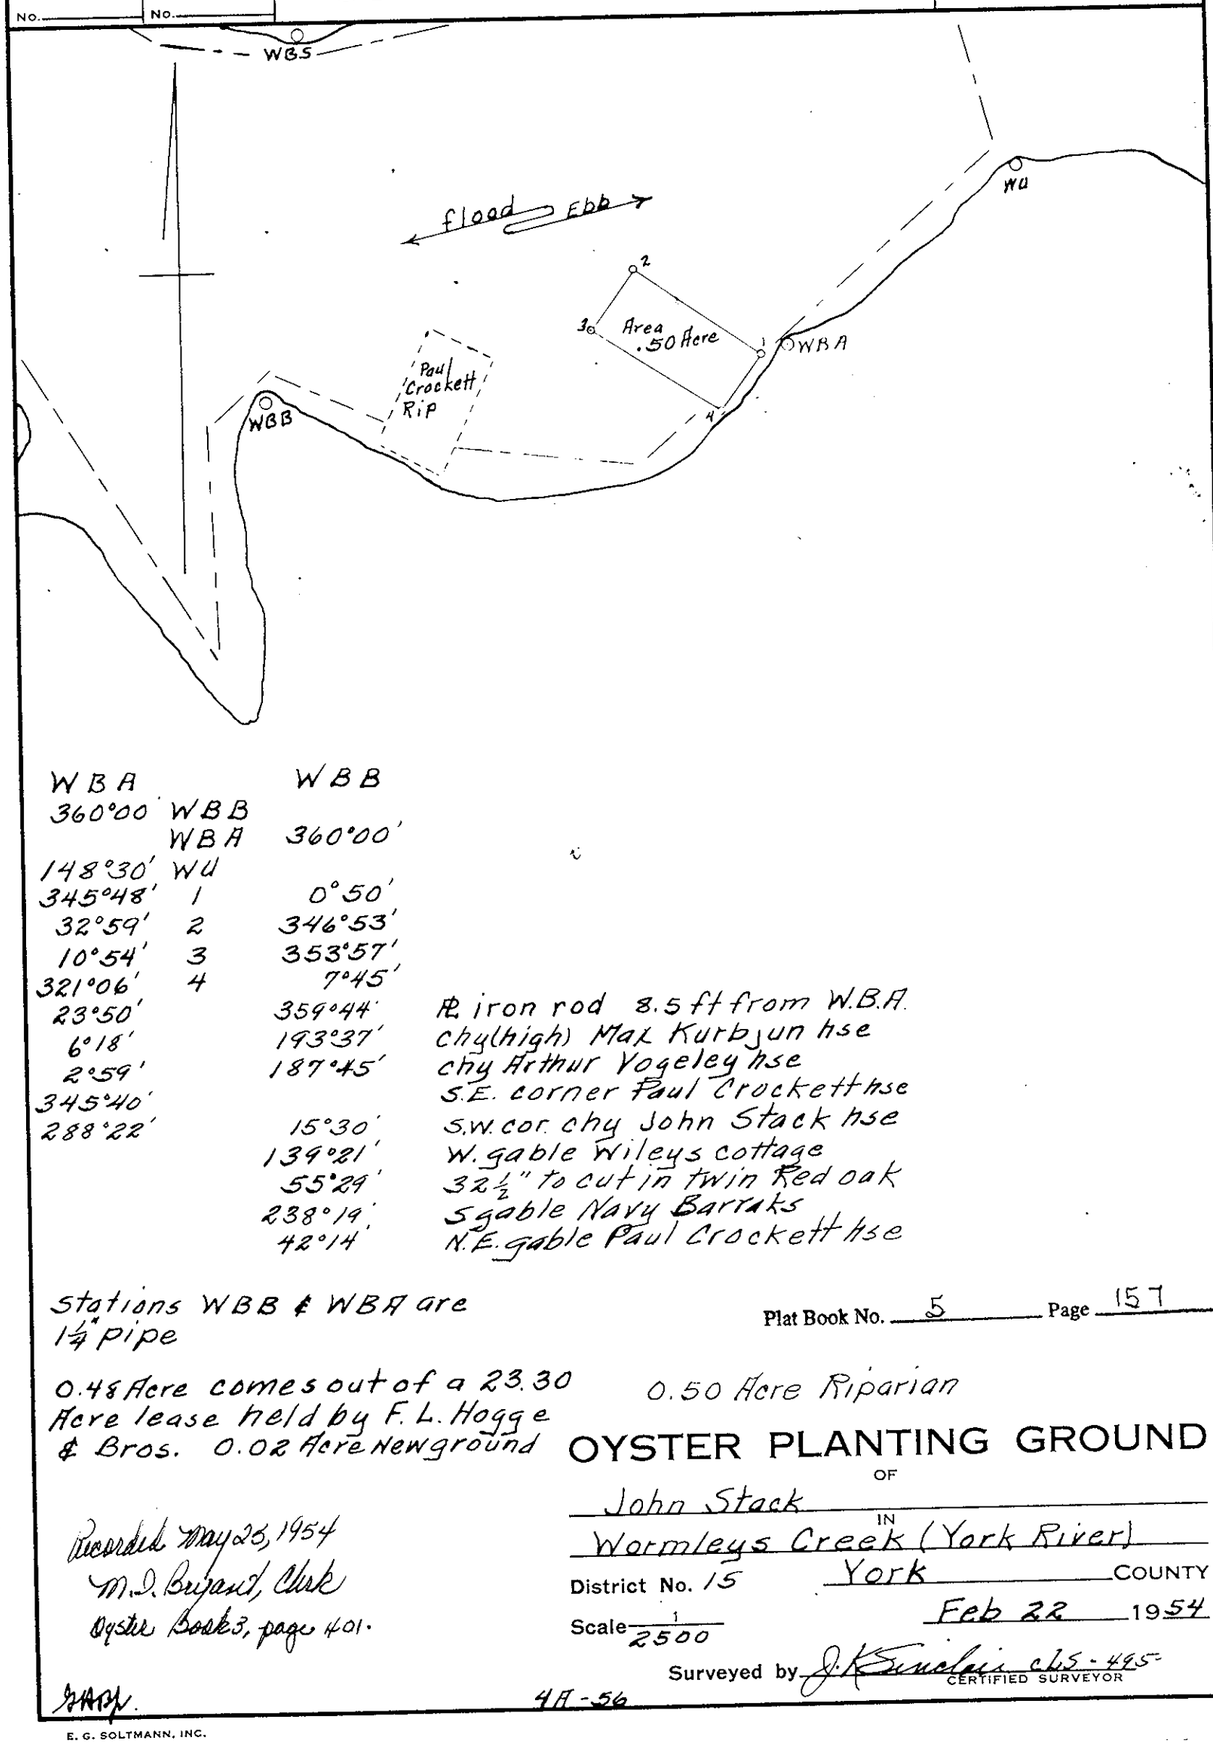

WBA		WBB
360°00	WBB	
	WBA	360°00'
148°30'	WU	
345°48'	1	0°50'
32°59'	2	346°53'
10°54'	3	353°57'
321°06'	4	7°45'
23°50'		359°44'
6°18'		193°37'
2°59'		187°45'
345°40'		
288°22'		15°30'
		139°21'
		55°29'
		238°19'
		42°14'

Ø iron rod 8.5 ft from W.B.A.
chy (high) Mat Kurbjun hse
chy Arthur Vogeley hse
S.E. corner Paul Crockett hse
S.W. cor. chy John Stack hse
W. gable Wileys cottage
32½" to cut in twin Red oak
S gable Navy Barracks
N.E. gable Paul Crockett hse

Stations WBB & WBA are 1¼" pipe

0.48 Acre comes out of a 23.30 Acre lease held by F.L. Hogge & Bros. 0.02 Acre Newground

0.50 Acre Riparian

Recorded May 25, 1954
M.D. Bryant, Clerk
Oyster Book 3, page 401.

OYSTER PLANTING GROUND

OF John Stack

IN Wormleys Creek (York River)

District No. 15 York COUNTY

Scale 1/2500 Feb 22 1954

Surveyed by J.K. Sinclair C.L.S.-495- CERTIFIED SURVEYOR

4A-56

E. G. SOLTMANN, INC.