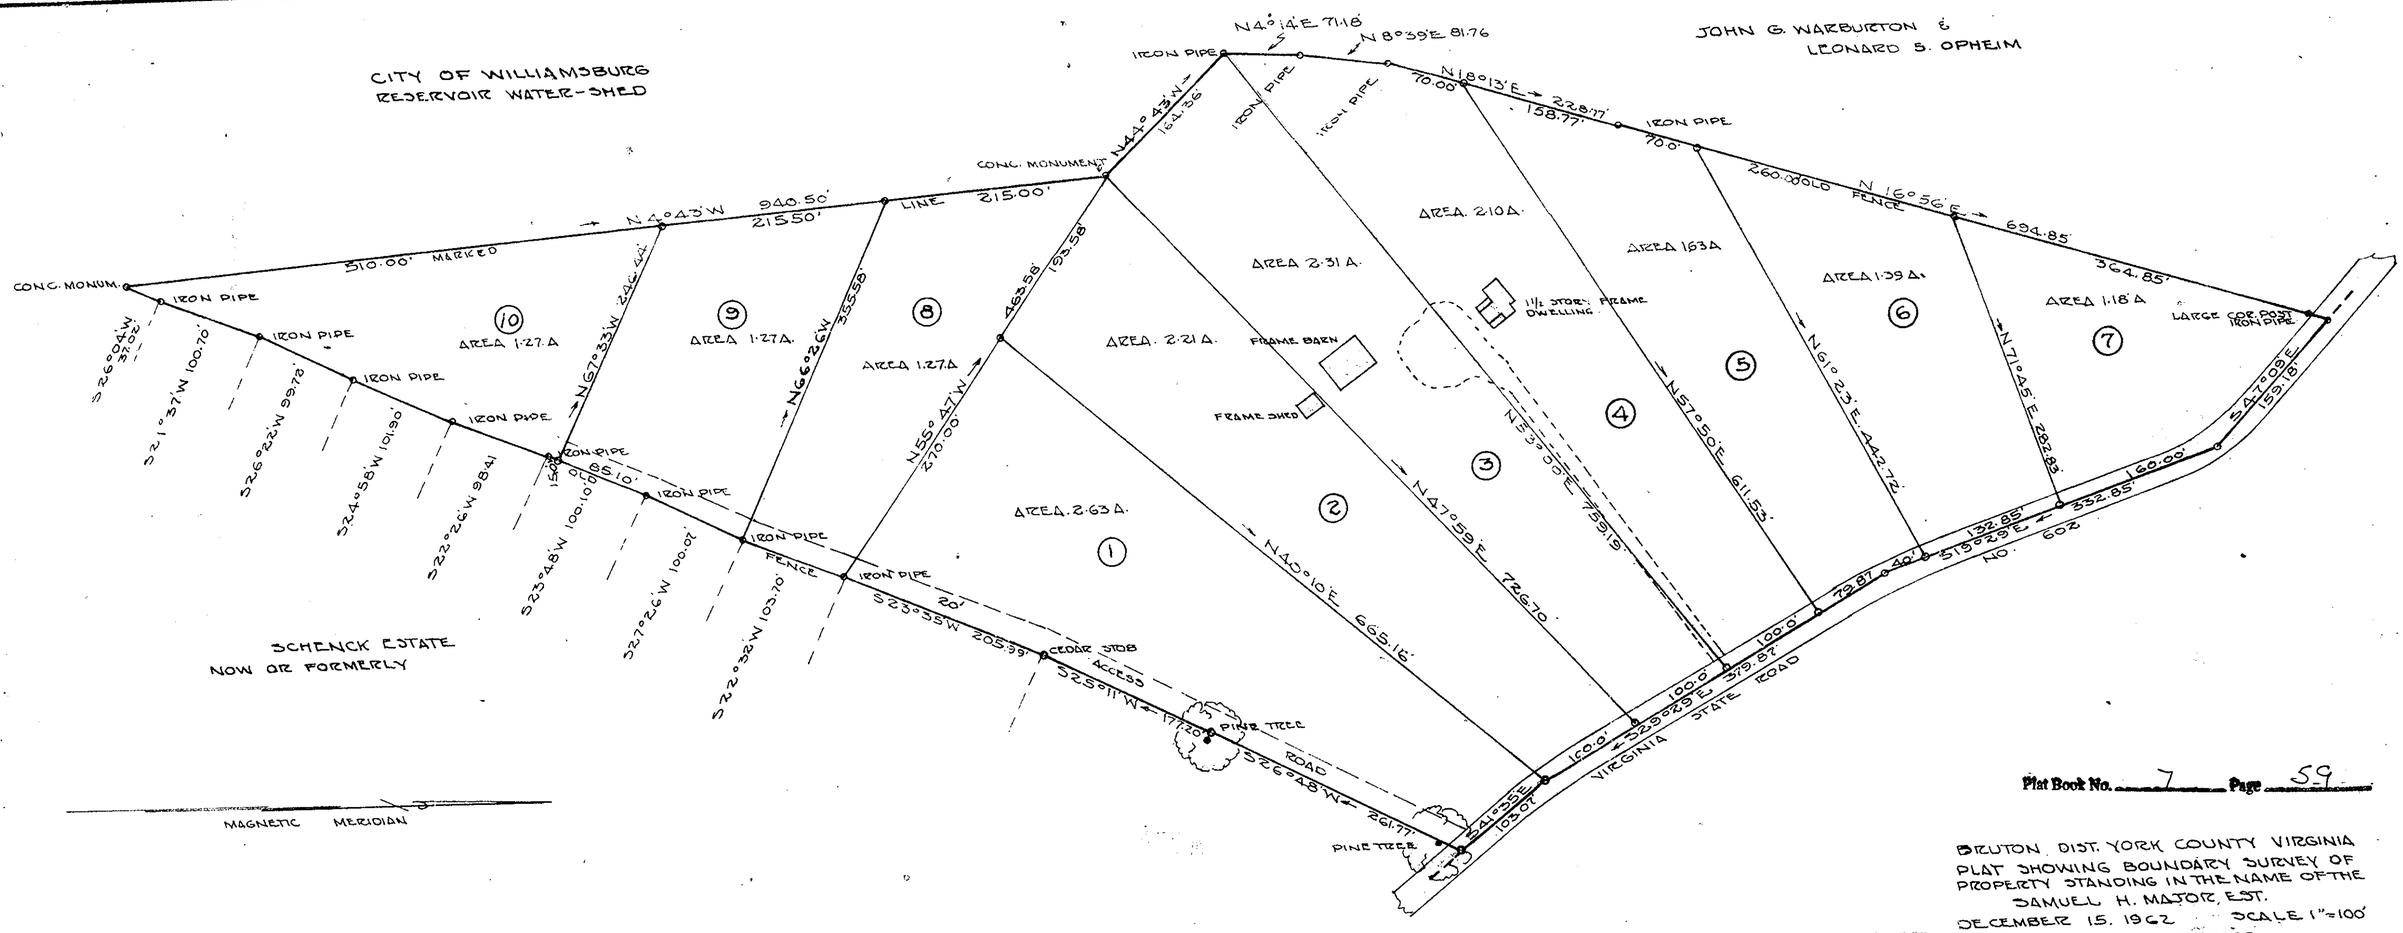

Plat Book No. 7 Page 59

BRUTON DIST. YORK COUNTY VIRGINIA
PLAT SHOWING BOUNDARY SURVEY OF
PROPERTY STANDING IN THE NAME OF THE
SAMUEL H. MAJOR, EST.
DECEMBER 15, 1962 SCALE 1"=100'
AREA 17.26 ACRES

REVISED SEPTEMBER 29 1963 TO SHOW
COMPUTED PARTITION LINES
V.D.M.M.

VINCENT D. MCMAHON
WILLIAMSBURG, VIRGINIA
REGISTERED VIRGINIA
LAND SURVEYOR NO.
MINING ENGINEER NO.
CIVIL ENGINEER NO.

5744

Recorded in Deed Book 171 Page 272 Nov. 26, 1963