434

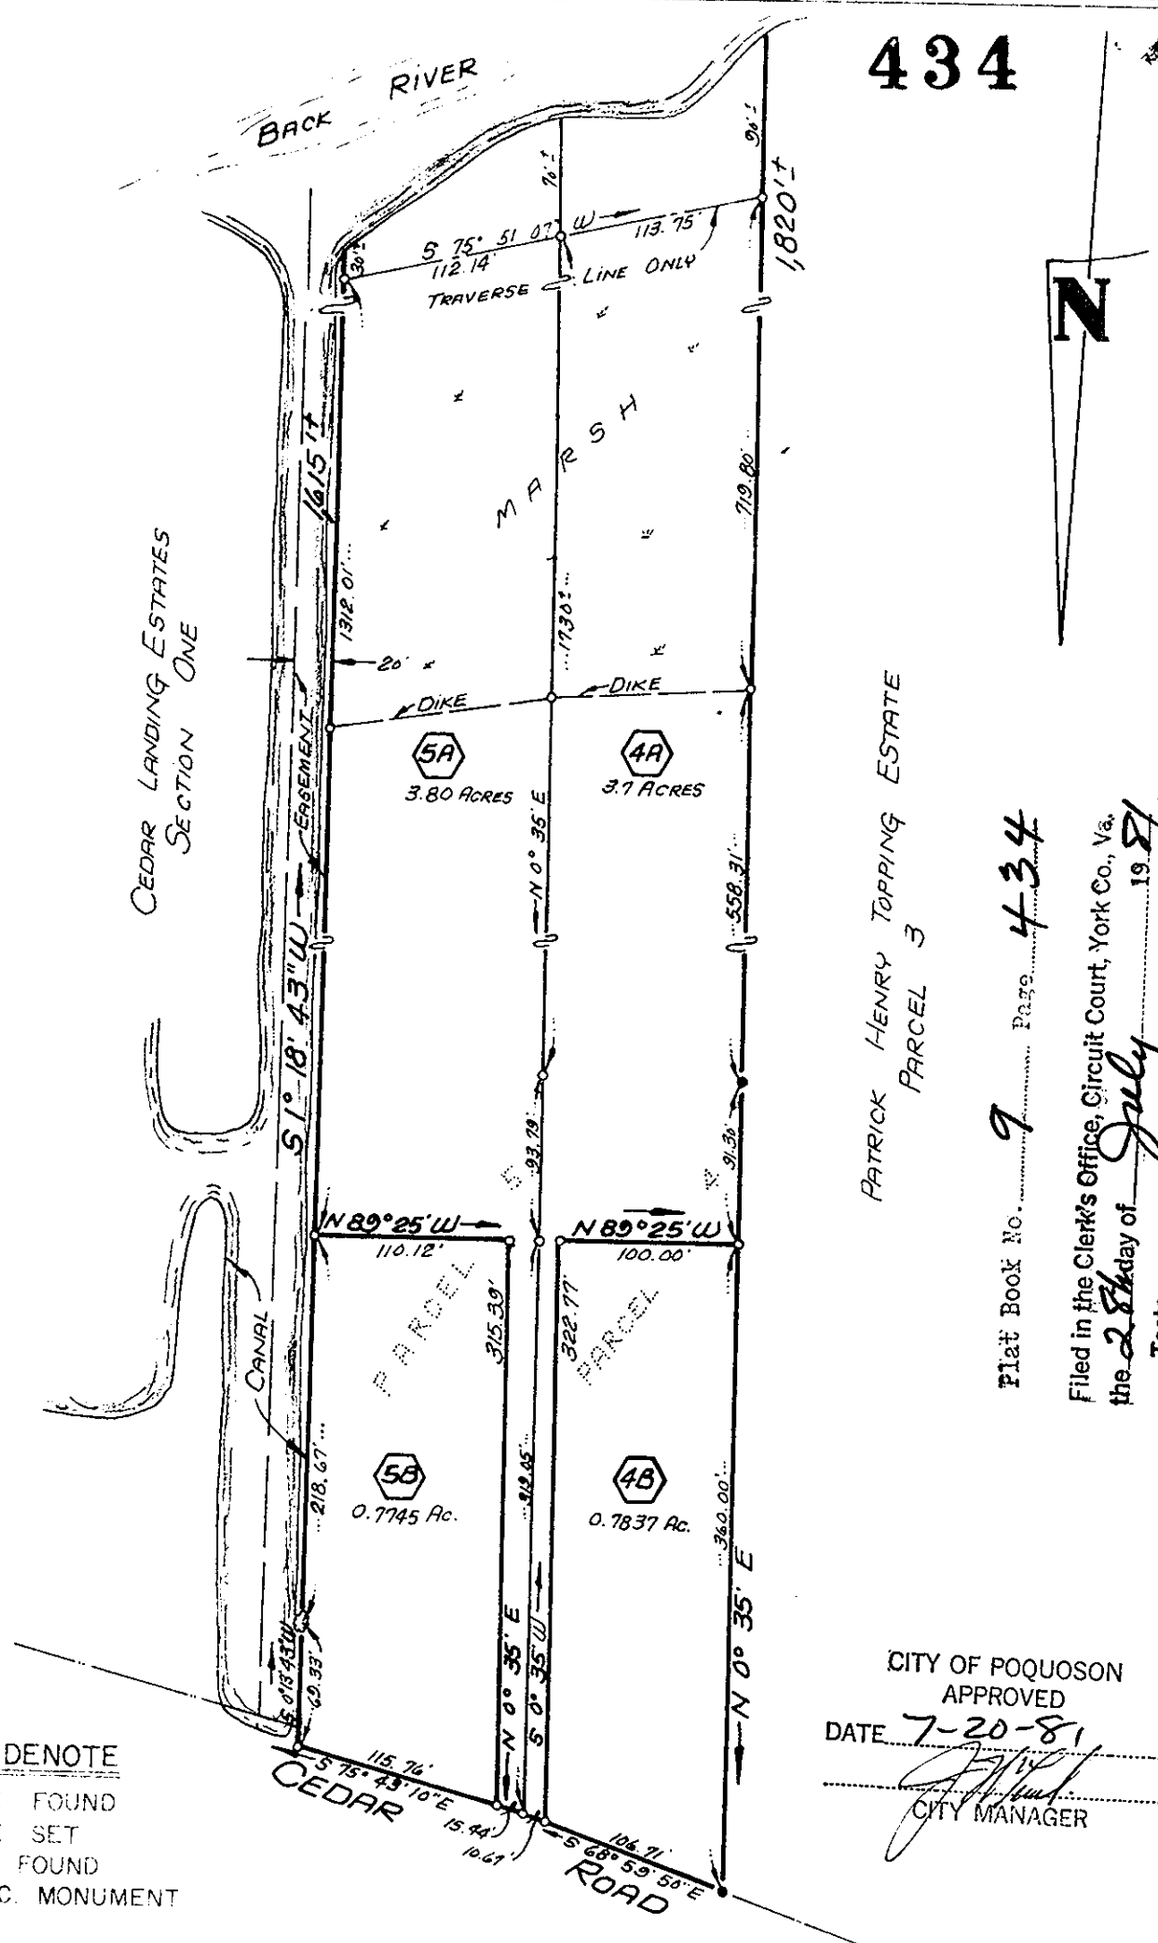

PATRICK HENRY TOPPING ESTATE
PARCEL 3

Plat Book No. 9 Page 434

Filed in the Clerk's Office, Circuit Court, York Co., Va.
the 28th day of July 1981
12:00 Noon
Teste: Edith M. Elliott, Clerk
Betty Hargrove D.C.

CITY OF POQUOSON
APPROVED
DATE 7-20-81
CITY MANAGER

SYMBOLS DENOTE
- PIPE FOUND
- PIPE SET
- ROD FOUND
- CONC. MONUMENT

I, _____ HEREBY CERTIFY THAT THE SURVEY REPRESENTED BY THIS PLAT WAS MADE BY ME ON THIS DATE AND IS CORRECT. THERE ARE NO ENCROACHMENTS UNLESS SHOWN HEREON.

E. J. KELLER, INC.
LAND SURVEYOR
NEWPORT NEWS, VIRGINIA

JOB LOCATION #

PLAT OF THE PROPERTY OF :

PLAT SHOWING A SURVEY OF
PARCELS 4 & 5
PLAT OF
PATRICK HENRY TOPPING'S ESTATE
AND THE PROPOSED DIVISION THEREOF
CITY OF POQUOSON, VA.

CODE: 80-660	DWN. BY: RS	SCALE: 1" = 100'	TO: KAOUDIS	DATE: 15 JULY 81