DB 109-395

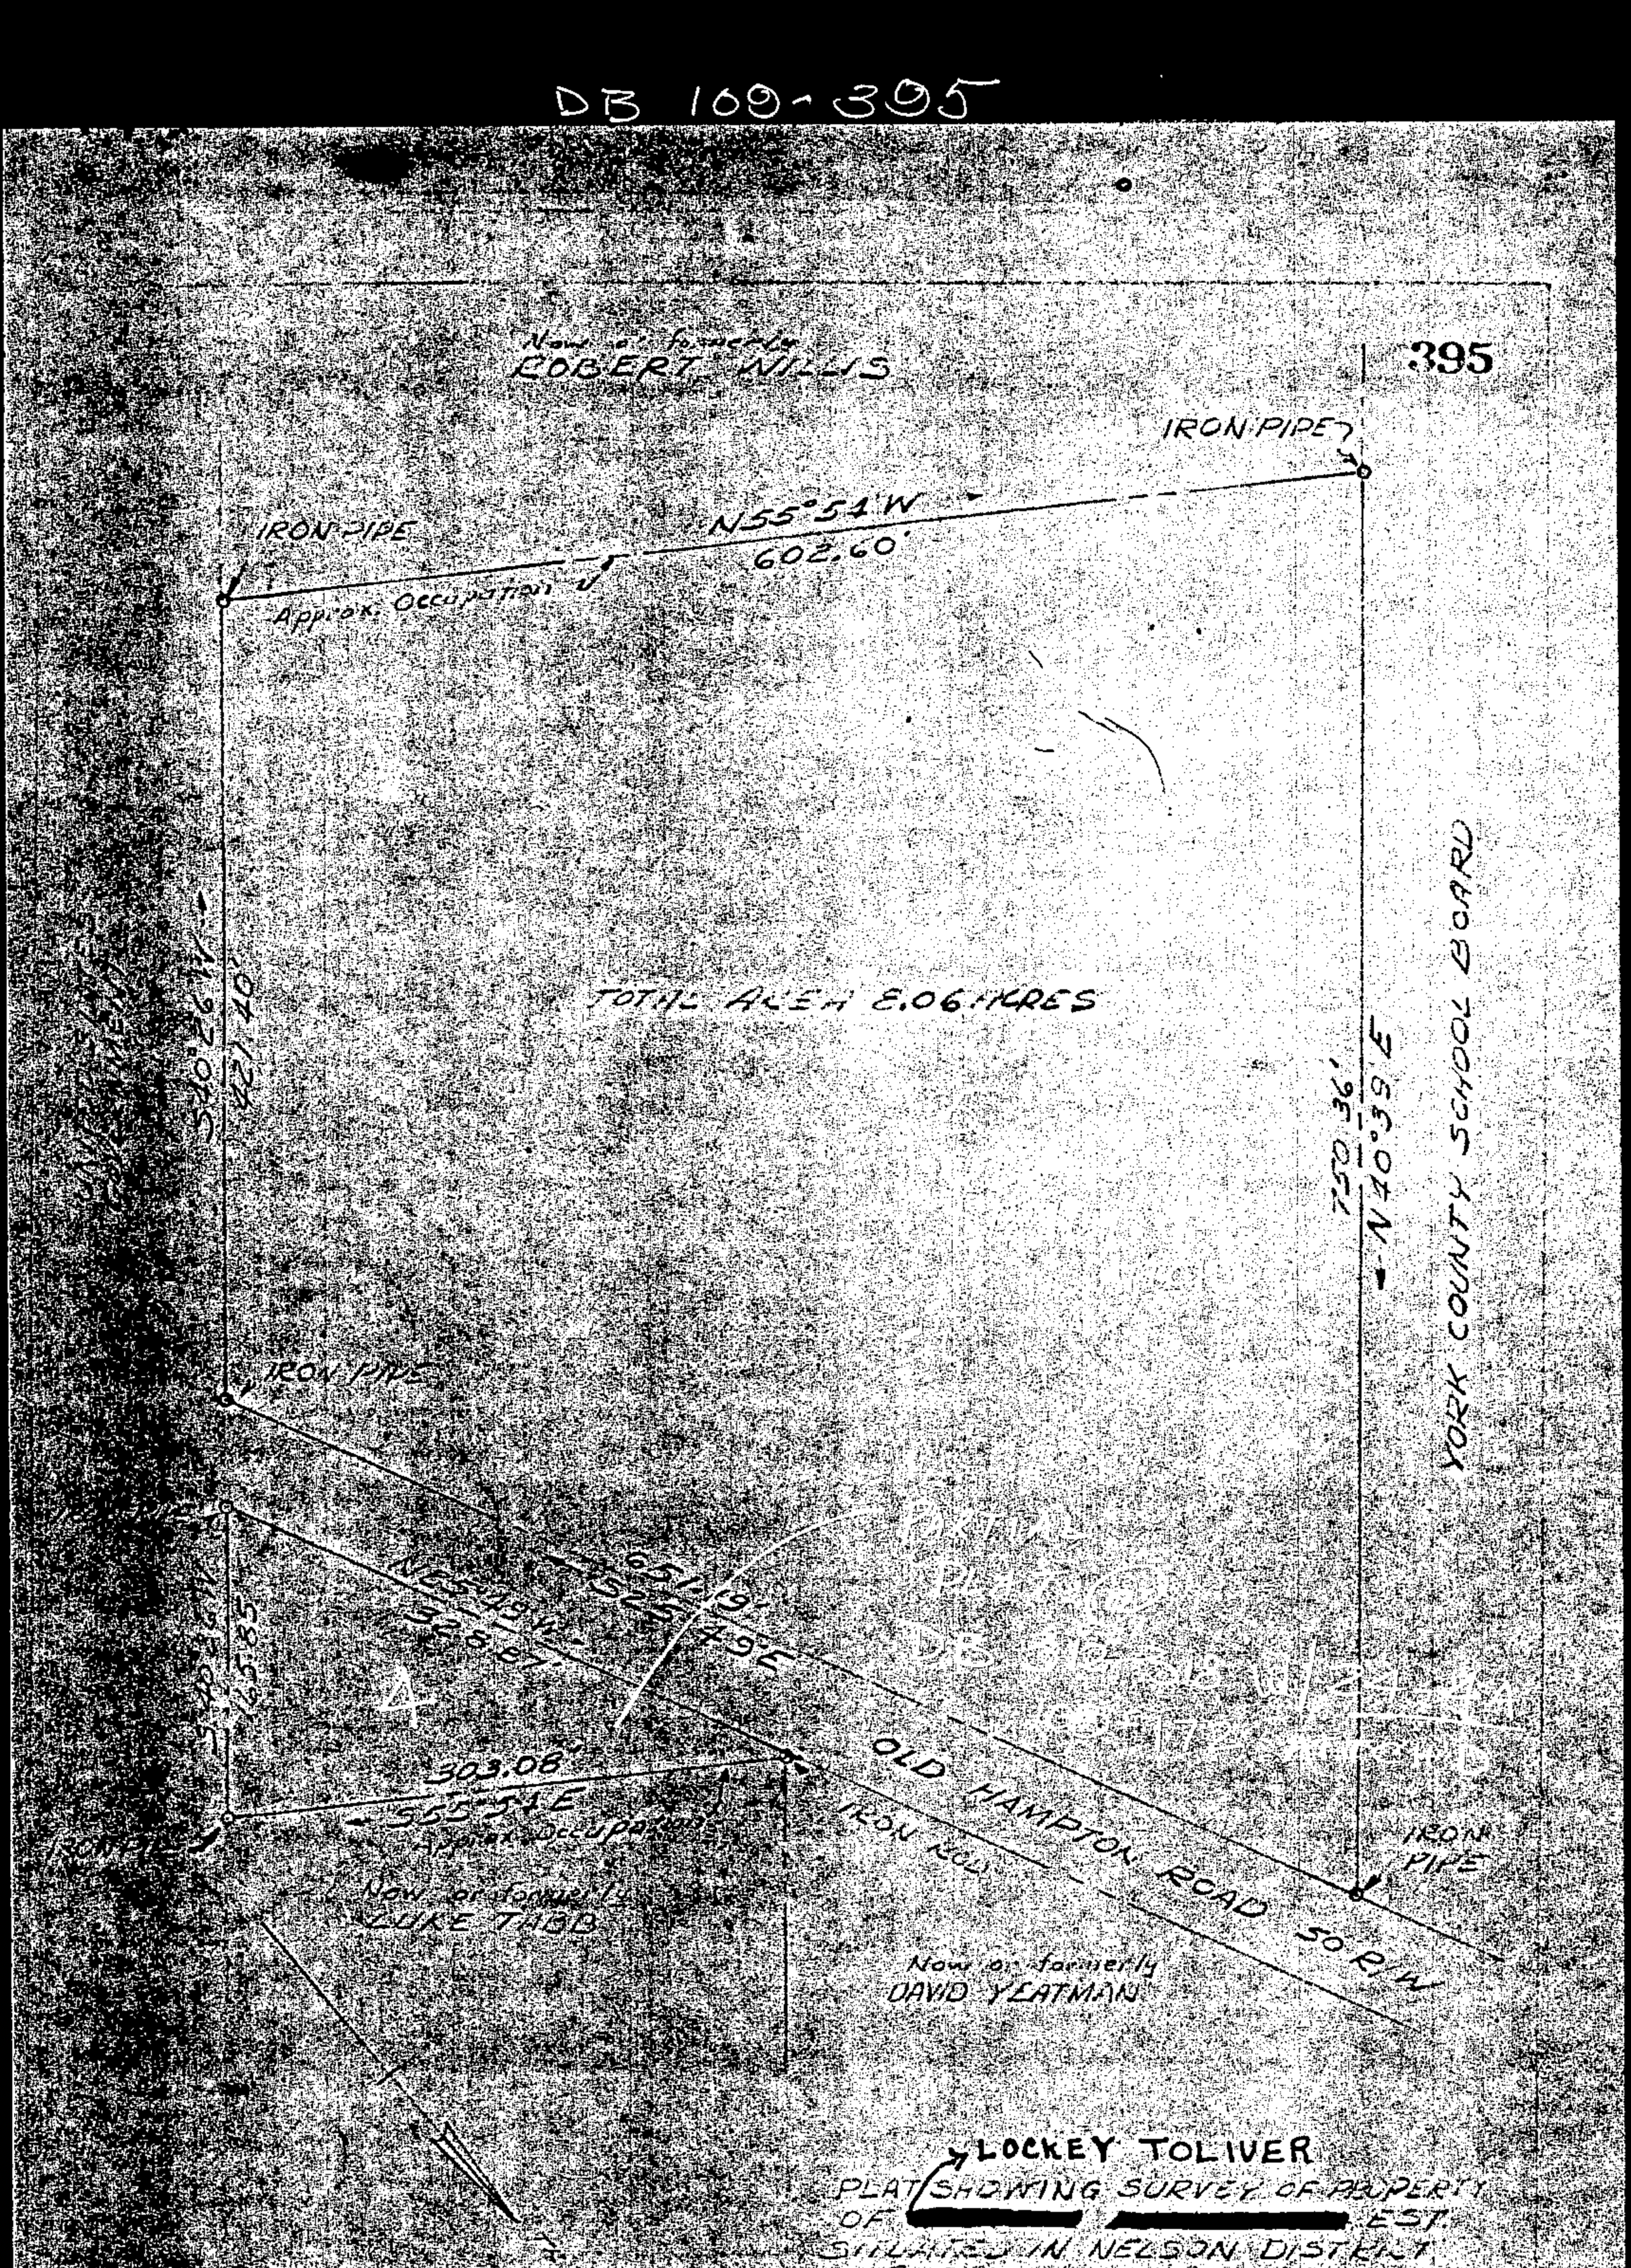
Now or formerly
ROBERT WILLIS
395
IRON PIPE
N55°51'W
602.60'
IRON PIPE
Appx. Occupation Line
TOTAL AREA 2.06 ACRES
N40°39'E
750.36'
YORK COUNTY SCHOOL BOARD
IRON PIPE
S10°26'E
421.47'
IRON PIPE
S55°51'E
303.08'
IRON PIPE
Appx. Occupation Line
Now or formerly
LUKE TABB
OLD HAMPTON ROAD 50 R/W
IRON PIPE
Now or formerly
DAVID YEATMAN
LOCKEY TOLIVER
PLAT SHOWING SURVEY OF PROPERTY
OF
SITUATED IN NELSON DISTRICT
YORK COUNTY, VIRGINIA
SURVEYED FOR JOHN BAST
SCALE 1"=100'
FEB. 16, 1956
McMANUS-MROCK & McMANUS
CIVIL ENGINEERS - LAND SURVEYORS
NEWPORT NEWS, VIRGINIA
L. E. Mrock Reg. No. 606